


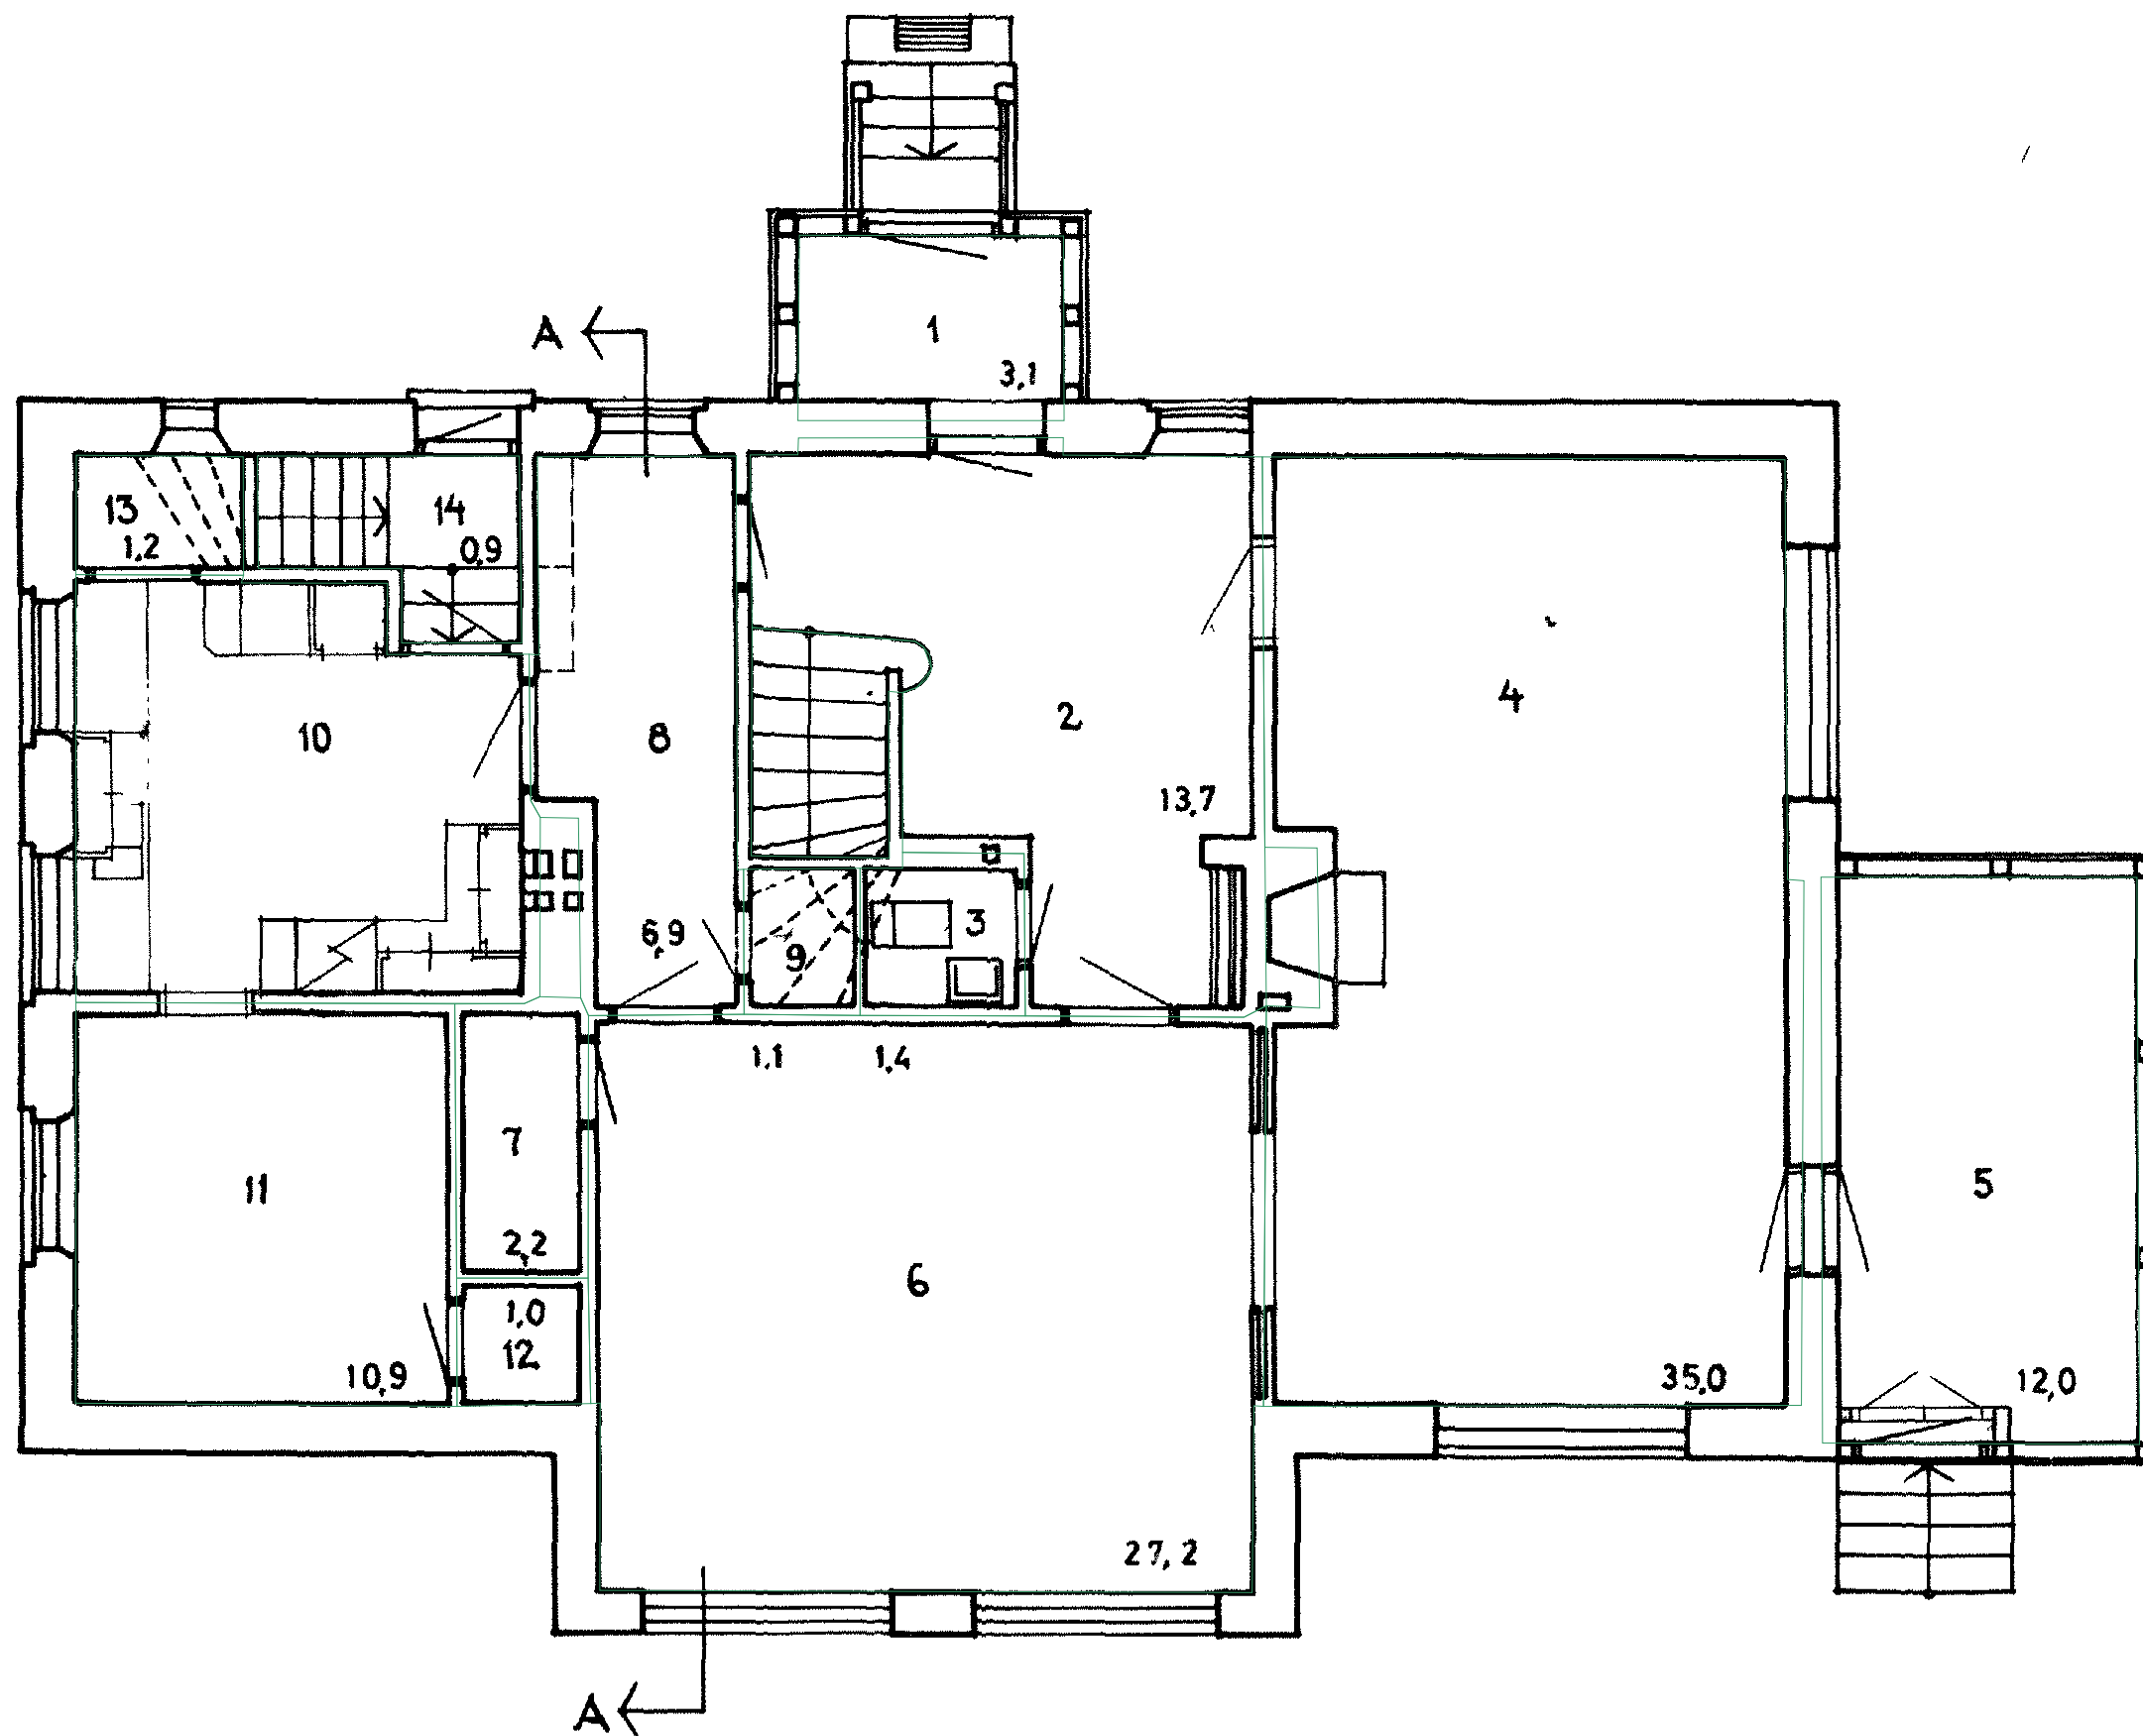

BOTTENVÅNING

M ~~M 26:43/3 21050~~

M 26:43 / 2-1