


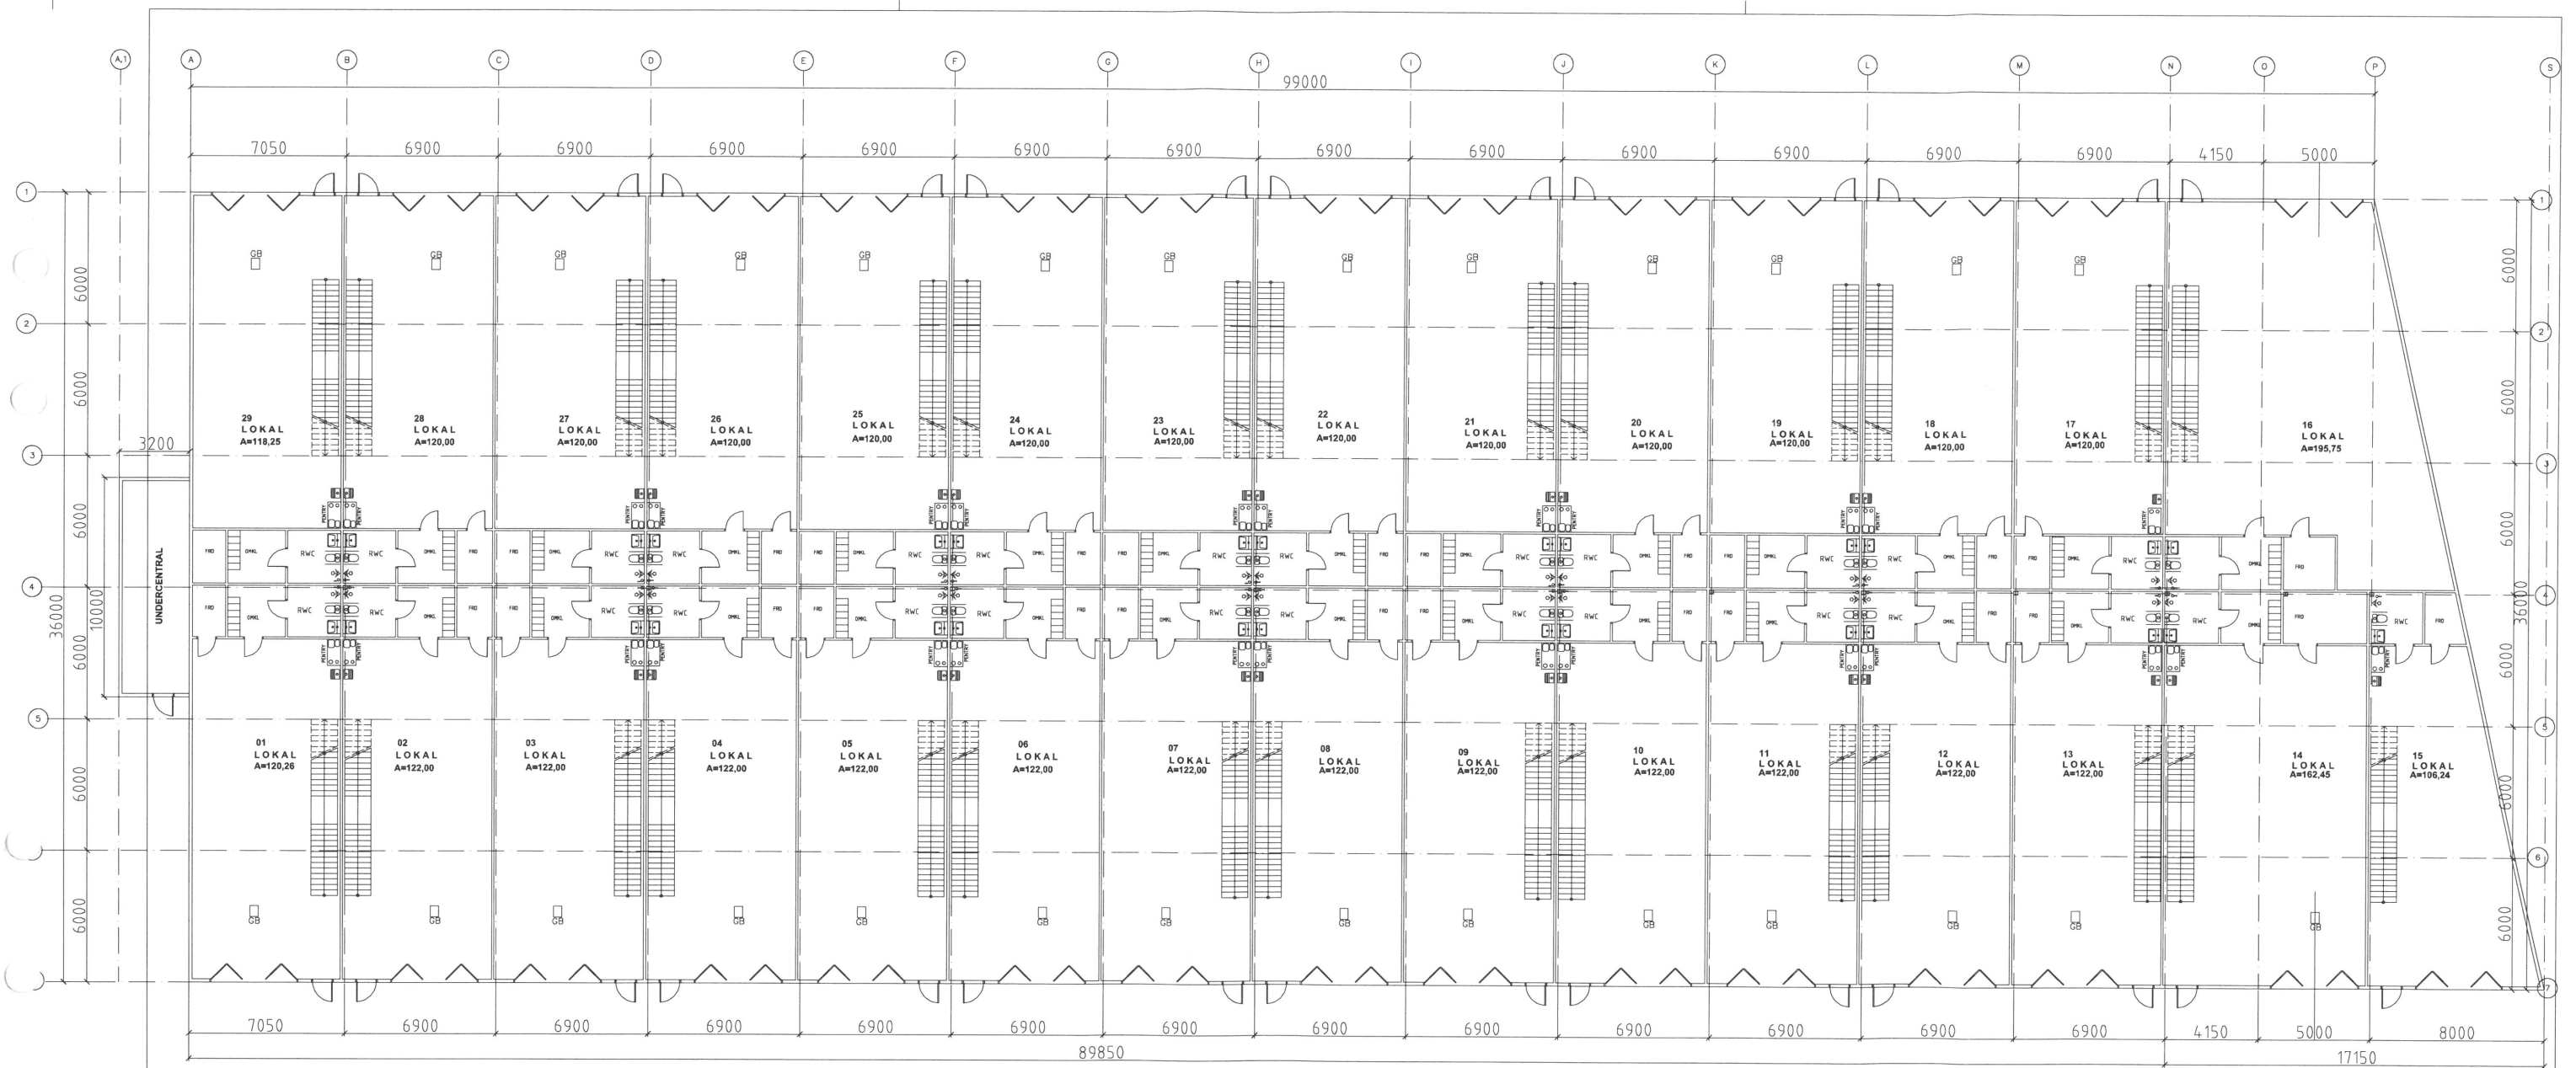


MARKPLAN

BRUTTOAREA= 3740 kvm

0 1 2 3 4 5 Meter

SKALA 1:100 ORIGINALSKALA I FORMAT A3F

 BIARK-BYGGKONSULT 745 41 Eskilsg. Stadsträsk 26 071-762 39 070-91 85 10 E-POST: bosseheed@gmail.com	DOMNARVET 10, LUNDA			DATUM 2016-12-19	
	INDUSTRIHUS NYBYGGNAD MARKPLAN			ANSVARIG BOSSE HEED	
	UPPDRAG NR 160610			SKALA 1:100	
	RITAD/KONSTR B. HEED		HANDLAGGARE B. HEED		NUMMER A100-01

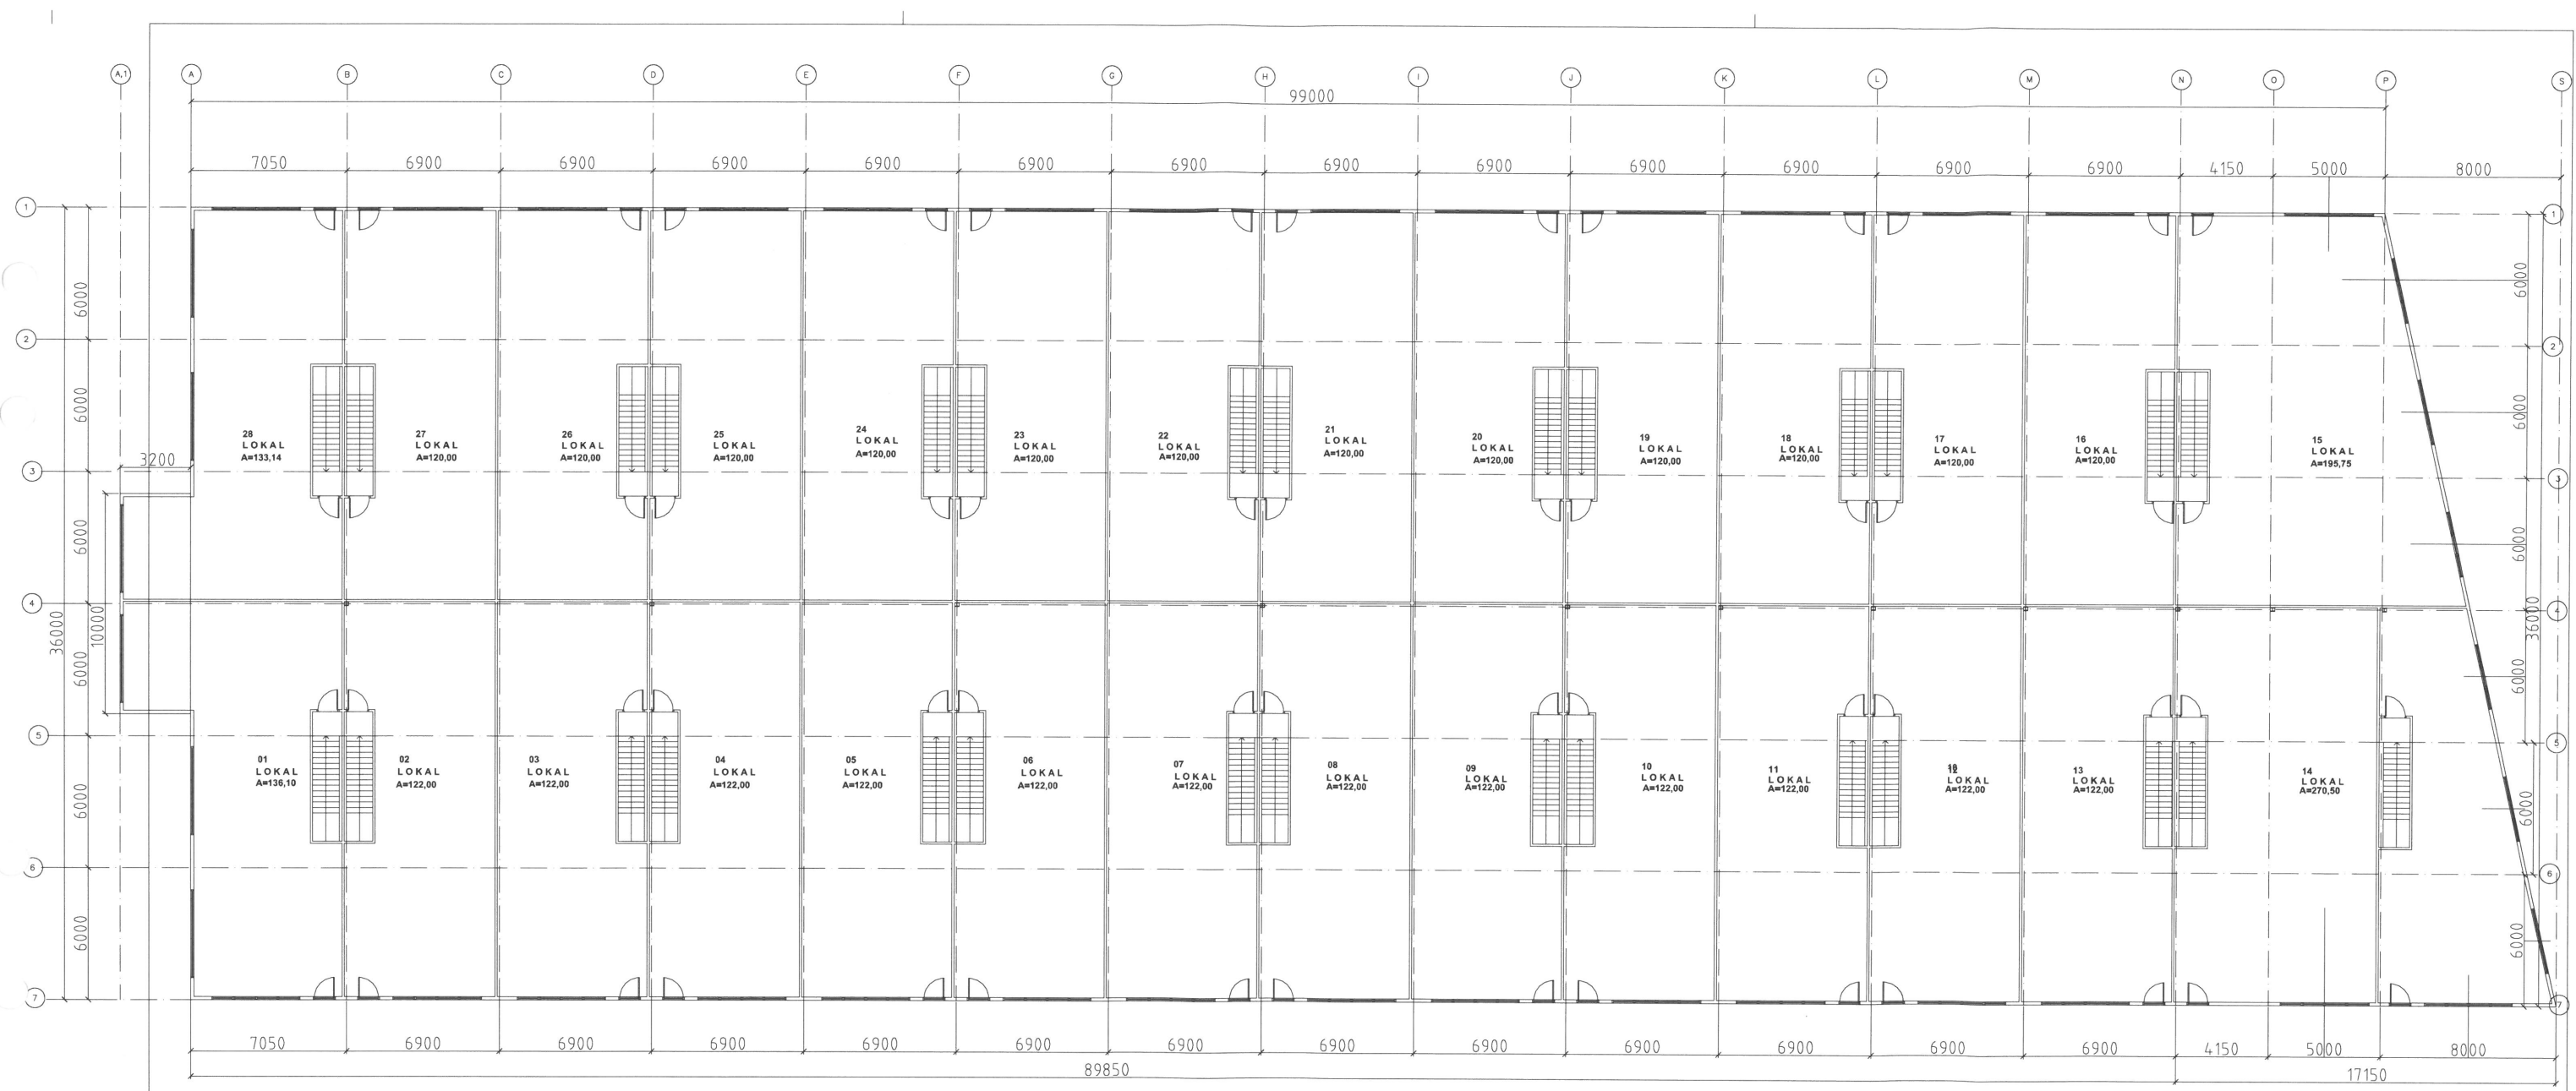

PLAN 1

BRUTTOAREA= 3740 kvm



SKALA 1:100 ORIGINALSKALA I FORMAT A3F

 BIARK-BYGGKONSULT 715 41 Eskilsg. Stockholm SE 071-262 38 070-311 85 10 E-POST: bosseheed@gmail.com	DOMNARVET 10, LUNDA		DATUM 2016-12-19	
	INDUSTRIHUS NYBYGGNAD		ANSVARIG BOSSE HEED	
	PLAN 1		SKALA 1:100	
	UPPDRAG NR 160610	RITAD/KONSTR B. HEED	HANDLÄGGARE B. HEED	NUMMER A200-01 BET