

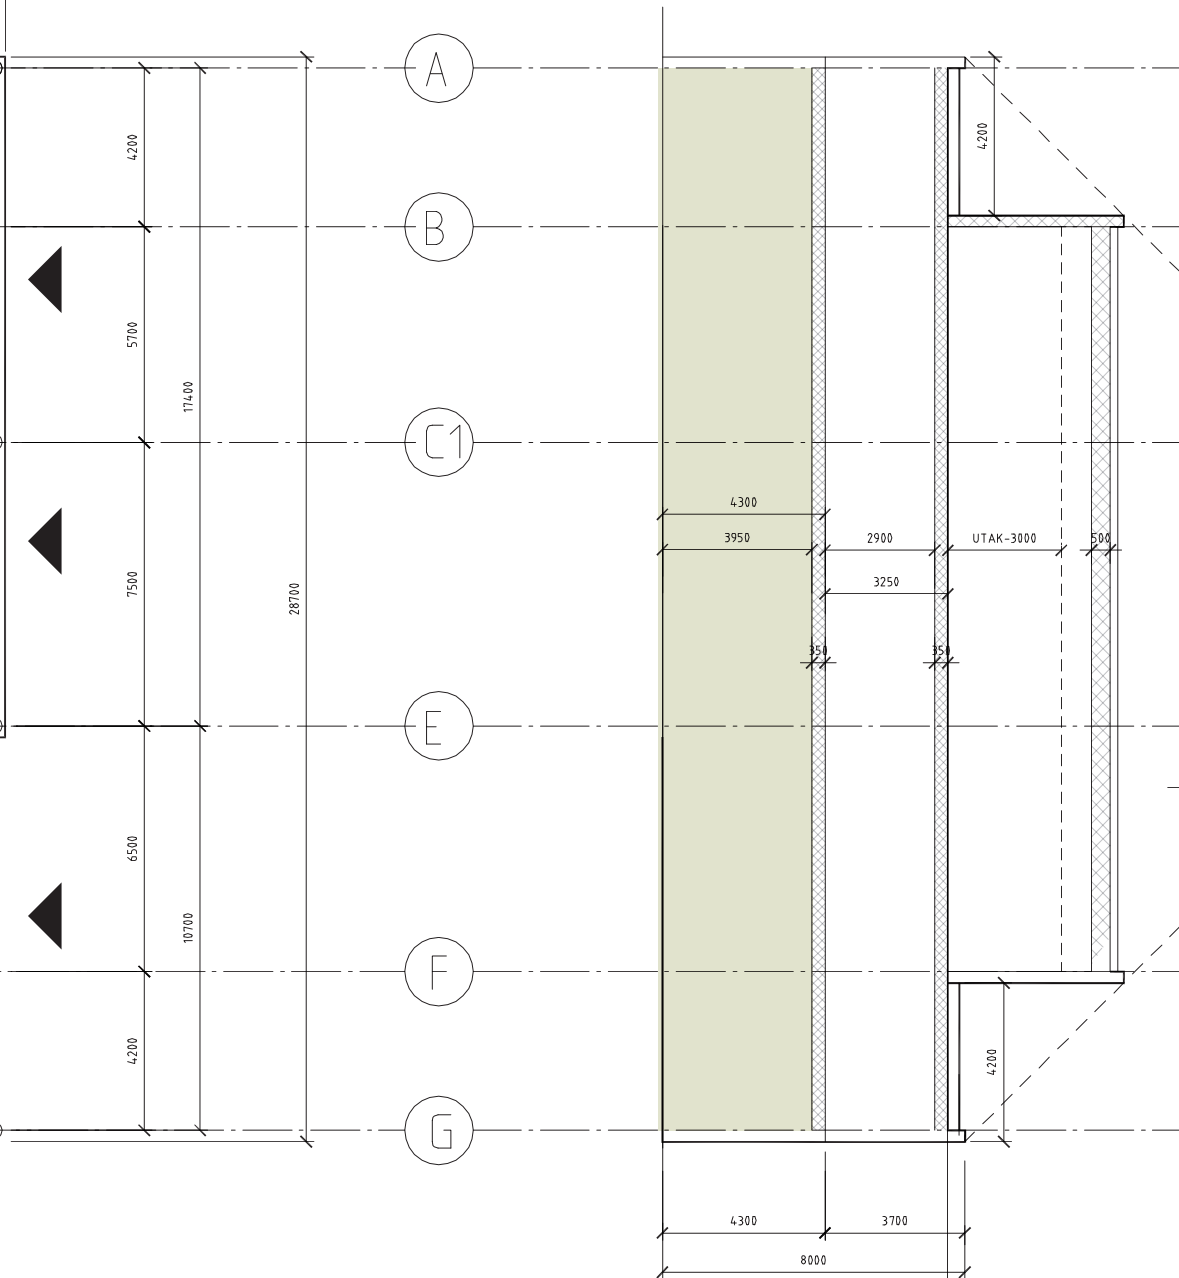


ca) VESPR
- C:\USERS\ANDERS\INERDRIVE - VESPR AB\PROJEKT\BOLÄNDERNA\BÖRKGATAN\FÖRSLAG\BCTB.ENTRE.DWG
- XREFS: C:\USERS\ANDERS\INERDRIVE - VESPR AB\PROJEKT\BOLÄNDERNA\BÖRKGATAN\FÖRSLAG\PLANBYÅN.DWG - C:\USERS\ANDERS\INERDRIVE - VESPR AB\PROJEKT\CAV\VDPPFL_200.DWG
- TID: 12:30, DATUM: 2026-09-24

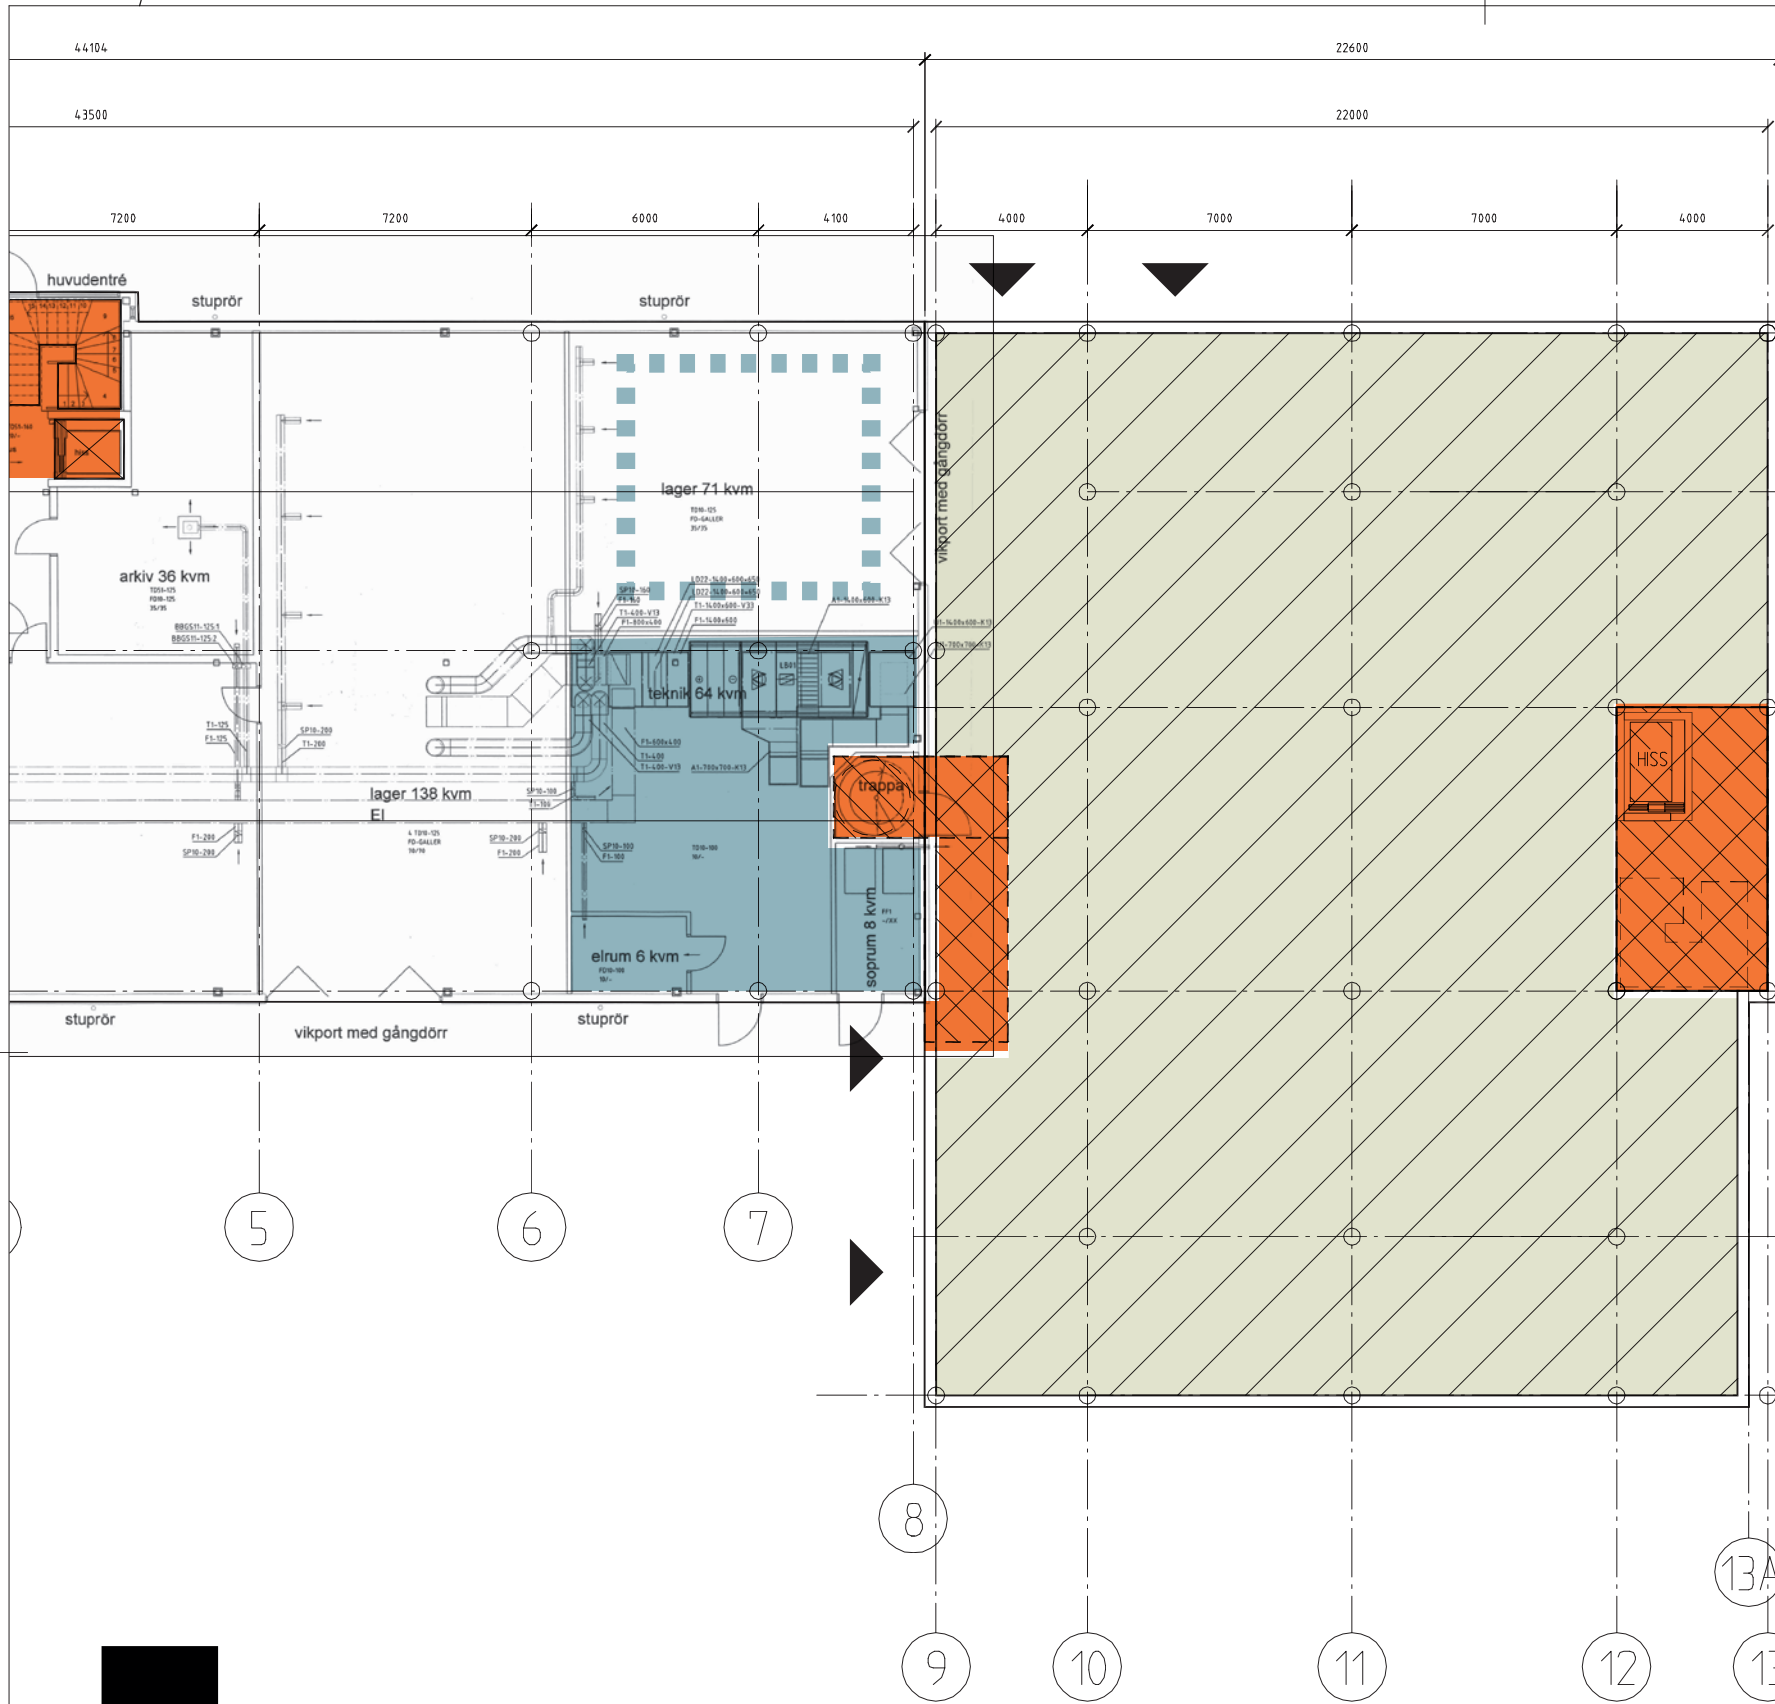


BOLÄNDERNA 3:18 UPPSALA
Entréplan /sektion
BTA 640kvm
2026-09-24 skala 1:200/A3

VESPR
VESPR AB +46(0)72 503 6570
anders.eriksson@vespr.se

 

VESPR AB +46(0)72 503 6570
anders.eriksson@vespr.se

I:\Vespr\Users\ANDERS\INERDRIVE - VESPR AB\PROJEKT\BOLÄNDERNA\BORGATAN\FÖRSLAG\BCTB - VÄNSTRIDIG
XREFS: C:\USERS\ANDERS\INERDRIVE - VESPR AB\PROJEKT\BOLÄNDERNA\BORGATAN\FÖRSLAG\PLAN\BÅN.DWG * C:\USERS\ANDERS\INERDRIVE - VESPR AB\PROJEKT\CAD\VDPPFL_200.DWG *
TD: 12.10. DATUM: 2026-09-24

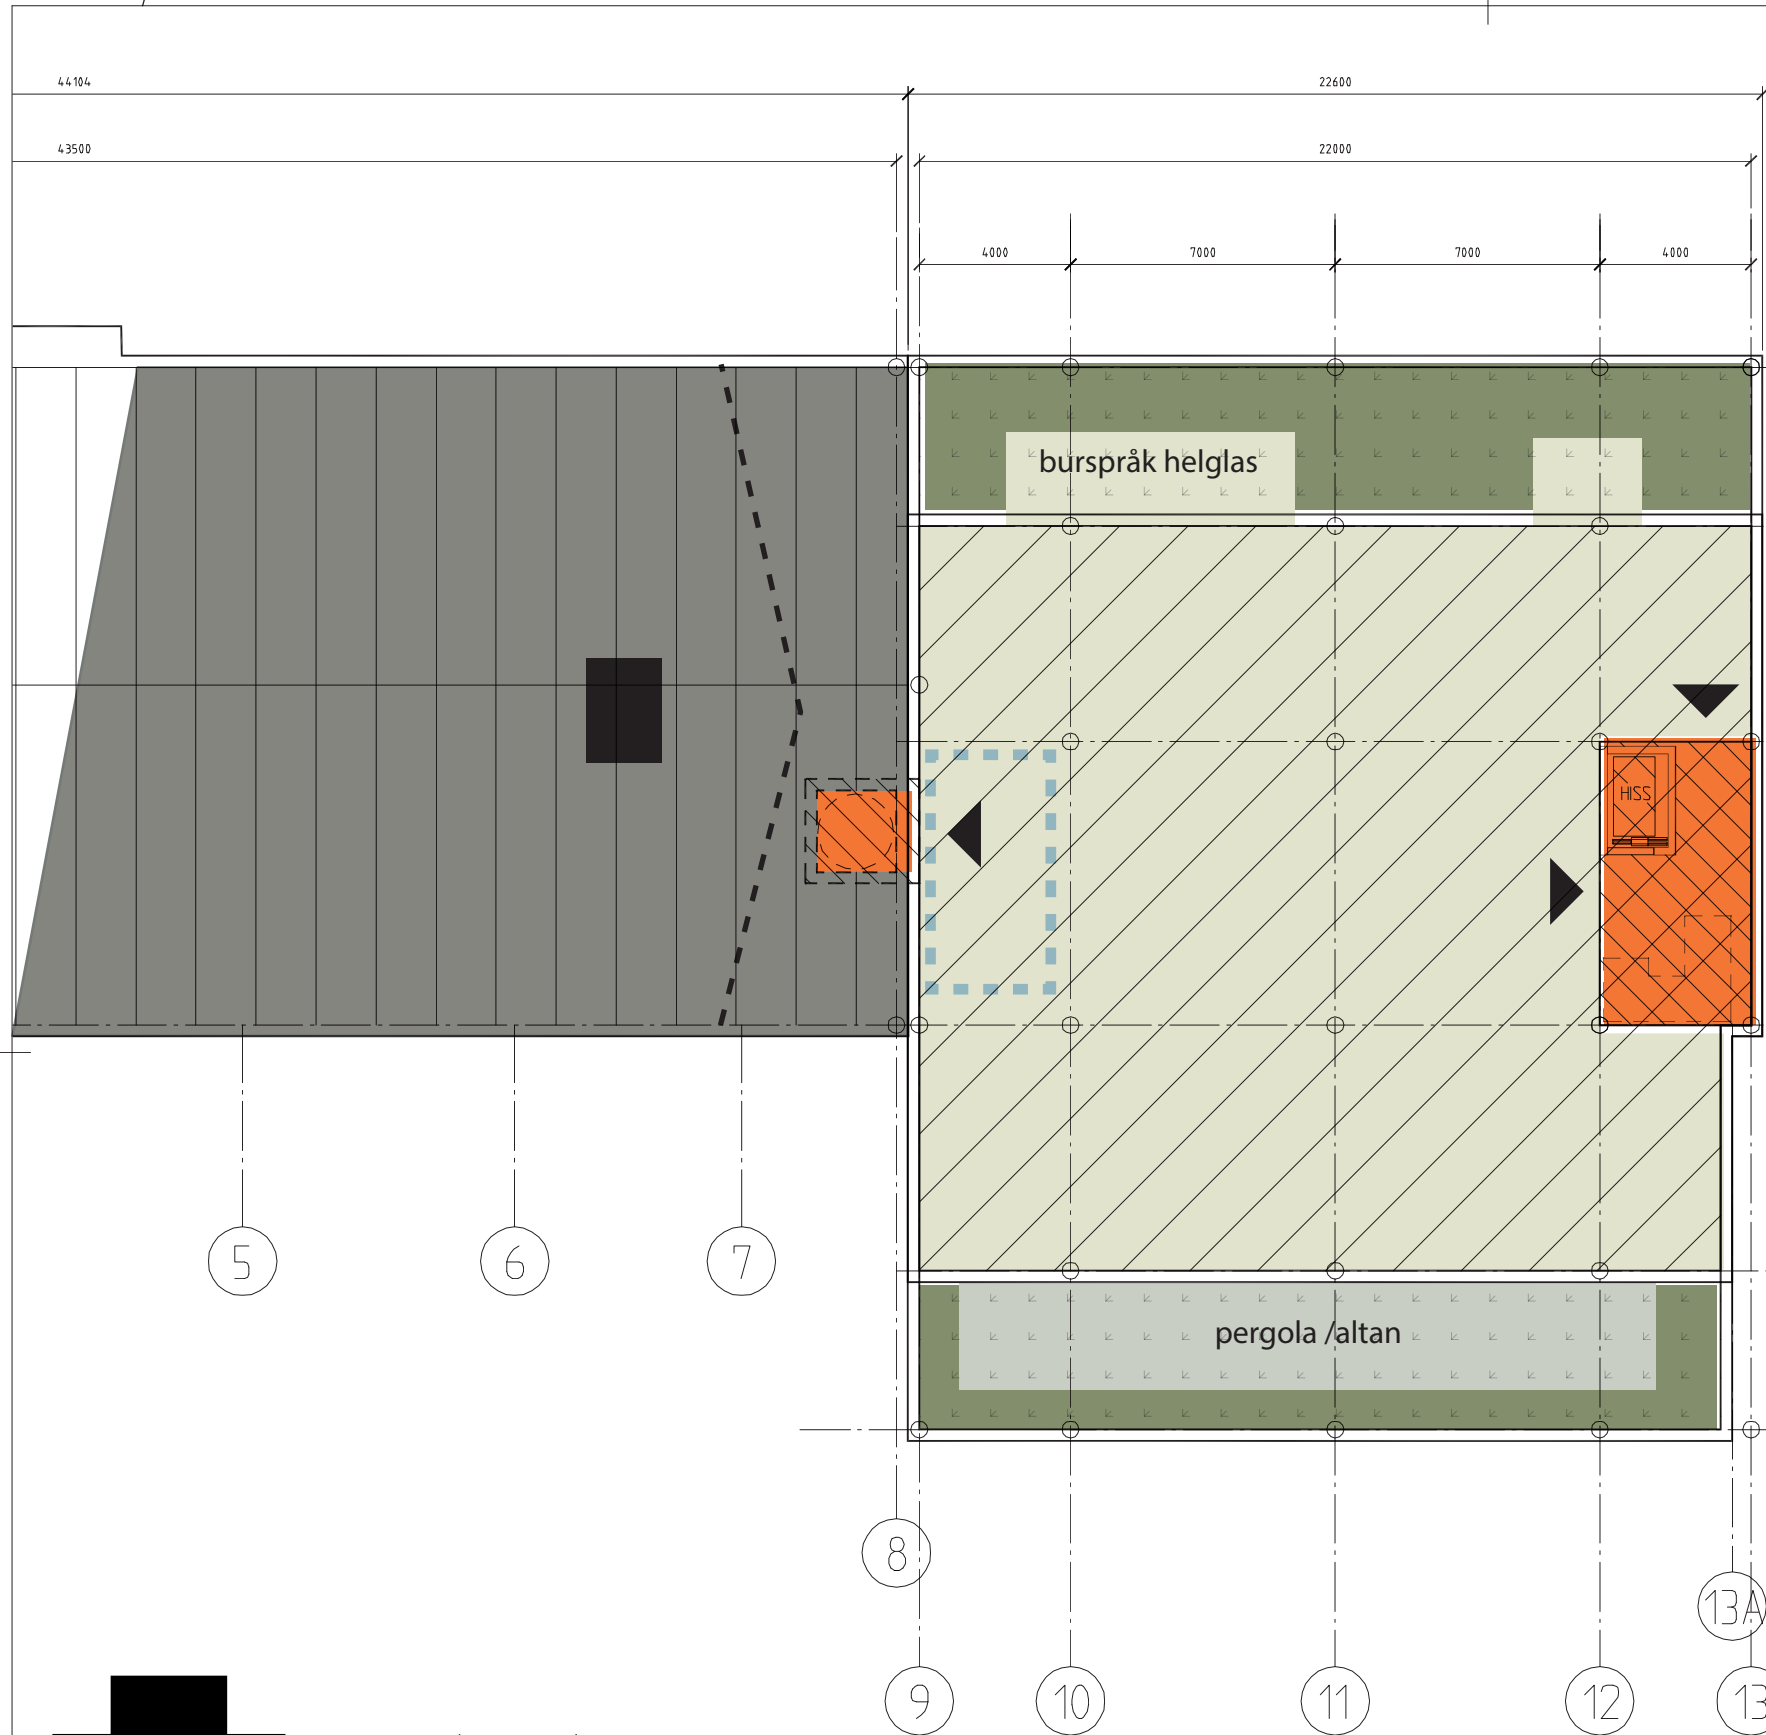

BOLÄNDERNA 3:18 UPPSALA
Våning 2tr /sektion
BTA 475kvm

2026-09-24 skala 1:200/A3

VESPR
VESPR AB +46(0)72 503 6570
anders.eriksson@vespr.se



VESPR

VESPR AB +46(0)72 503 6570
anders.eriksson@vespr.se