

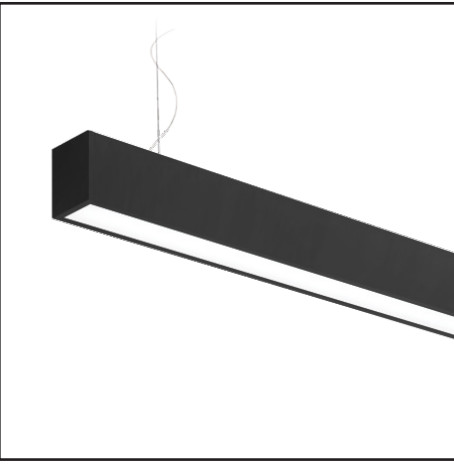


- U1 CEILING GENERAL**
ECOPHON MASTER KANT E, volcanic ash (NCS S 2002-Y)
- U2 CEILING CORRIDOR**
Suspended flat rolled stretched metal ceiling EXPANDERMATELL AB MASKA XM4218/4015SP with acoustic AIRFELT in grey color above
- U3 CEILING CORE PASSAGES**
Suspended flat rolled stretched metal ceiling METALLKASSETTER KANT A with acoustic AIRFELT in grey color above
- U6 CEILING MEETING ROOMS**
ECOPHON FOCUS KANT E, white

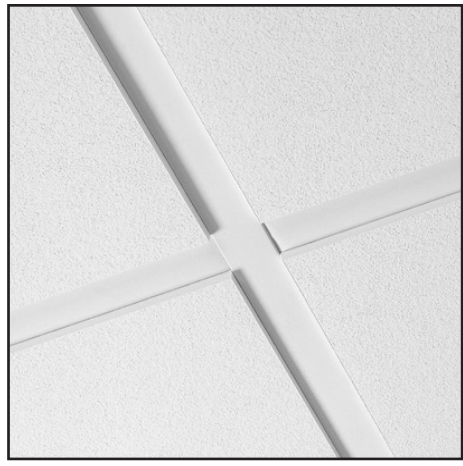


LIGHTING OFFICE/
MEETING ROOMS

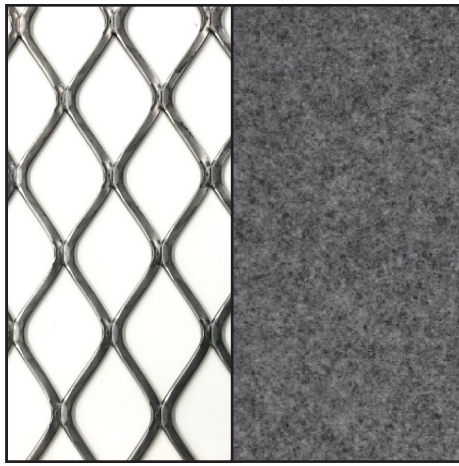

LIGHTING
CORRIDOR





LIGHTING
LOUNGE

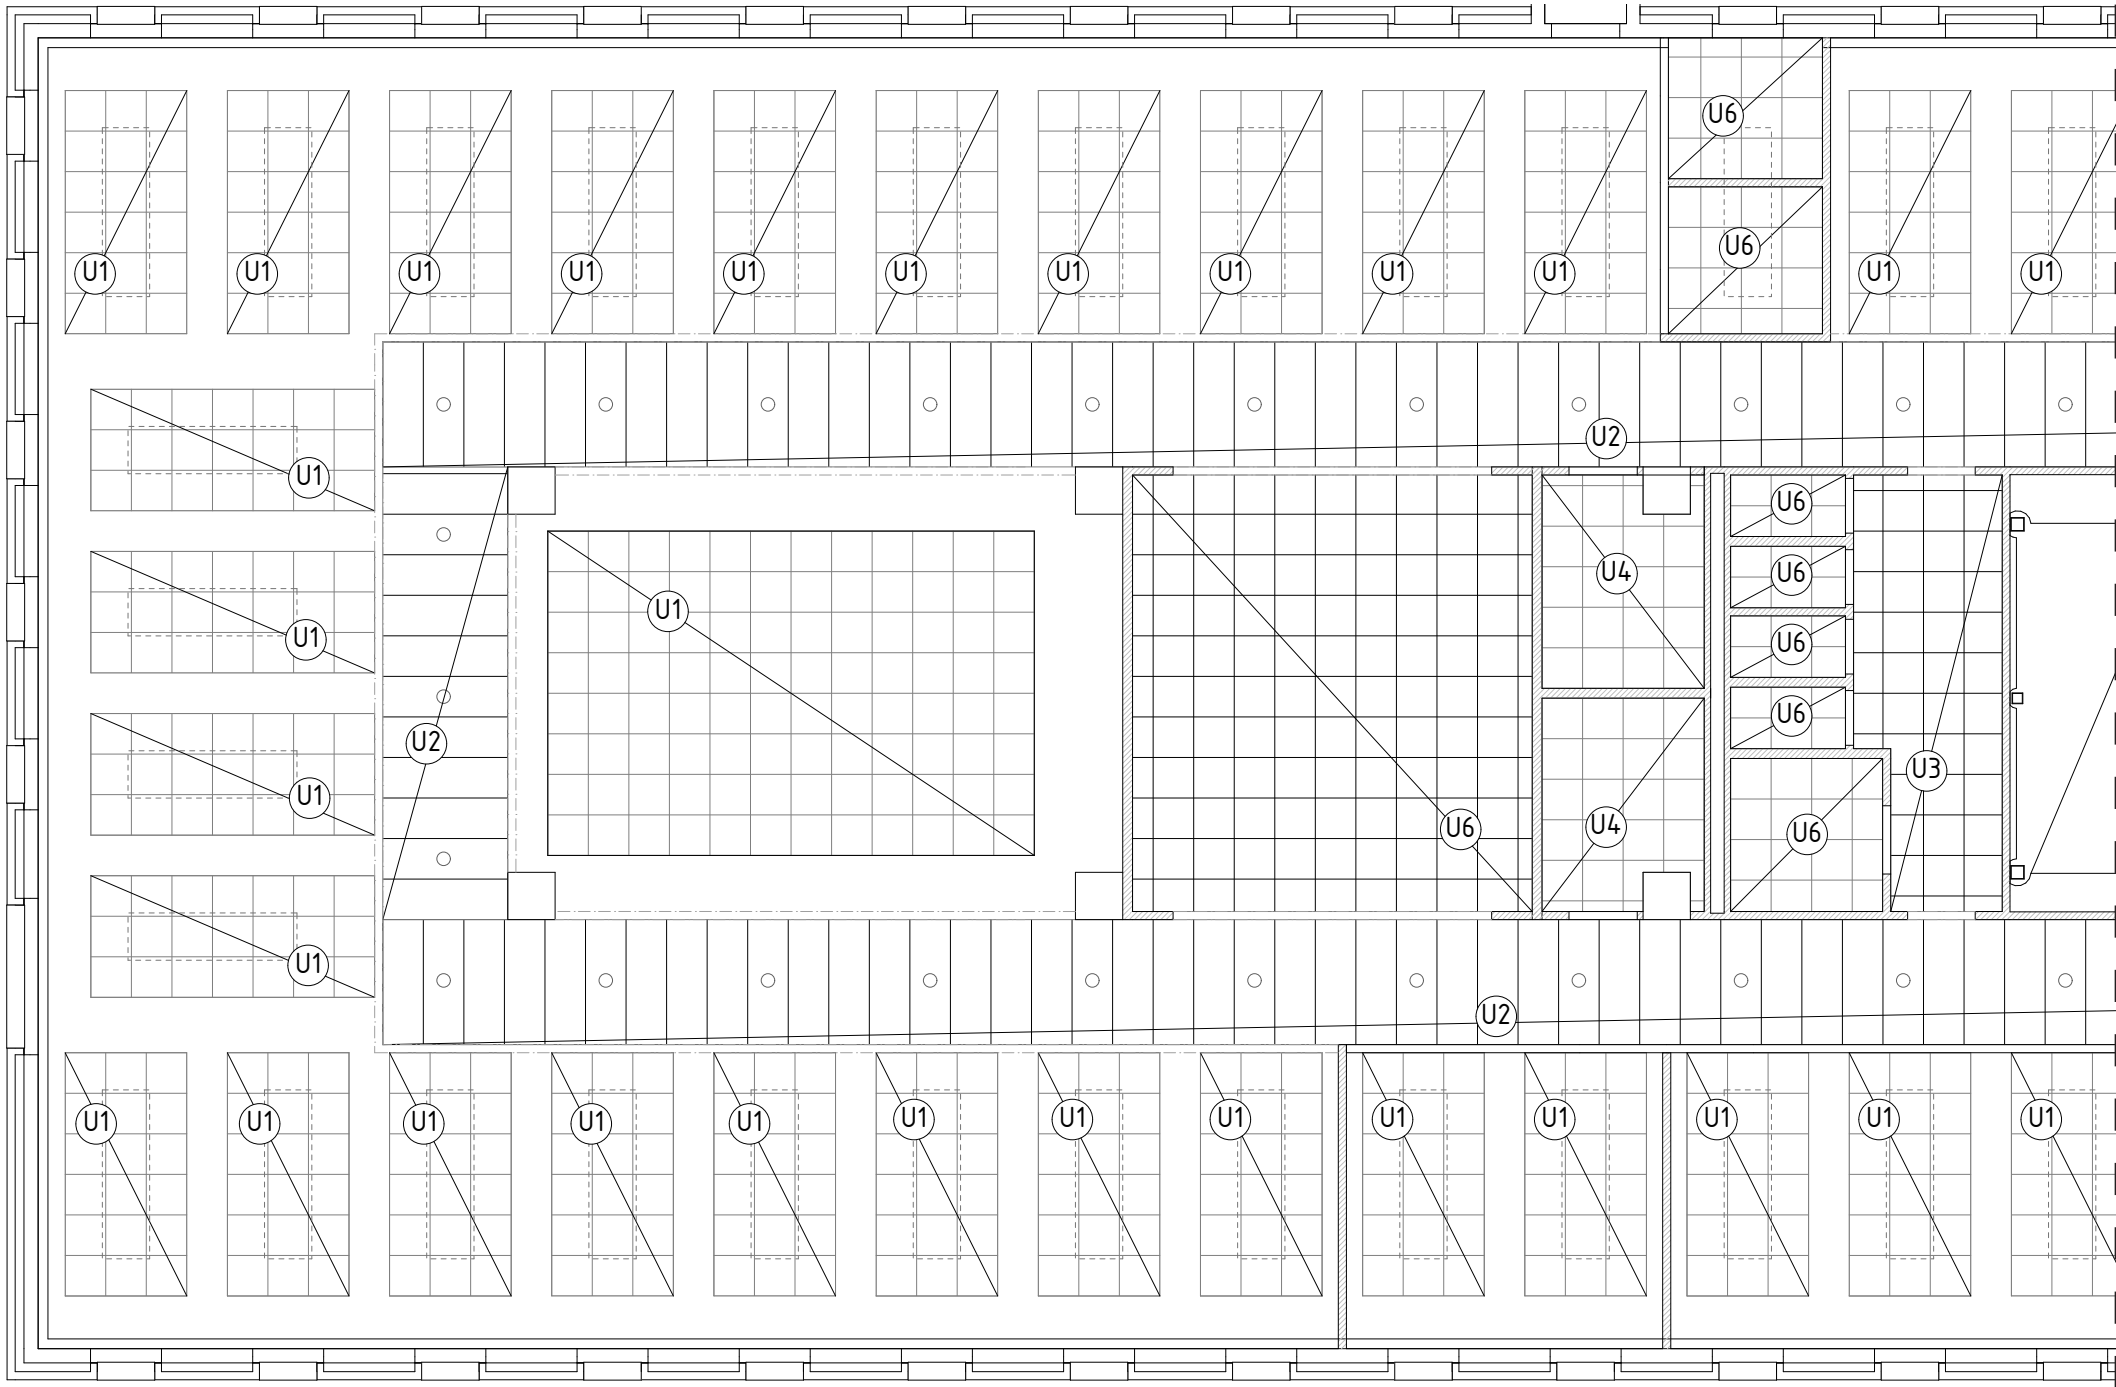


fragment of typical office ceiling plan

- WALLPAINT**
NCS S 0500-N (office areas)
NCS S 4502-Y (core and corridor areas)
- GLASS PARTITIONS**
MOLVEN PORTAL in dark grey colour NCS S 8502-G
- DOOR HANDLES**
ASSA CLASSIC 640, BRUNOXID with ASSA 310-50 lock



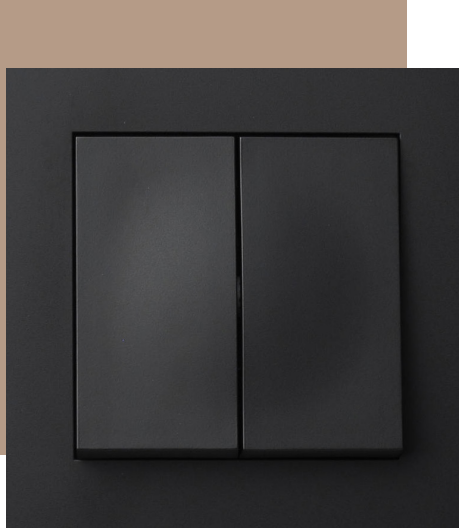
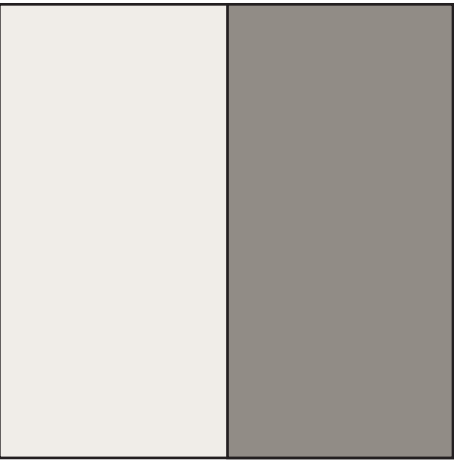



LIGHT SWITCHES

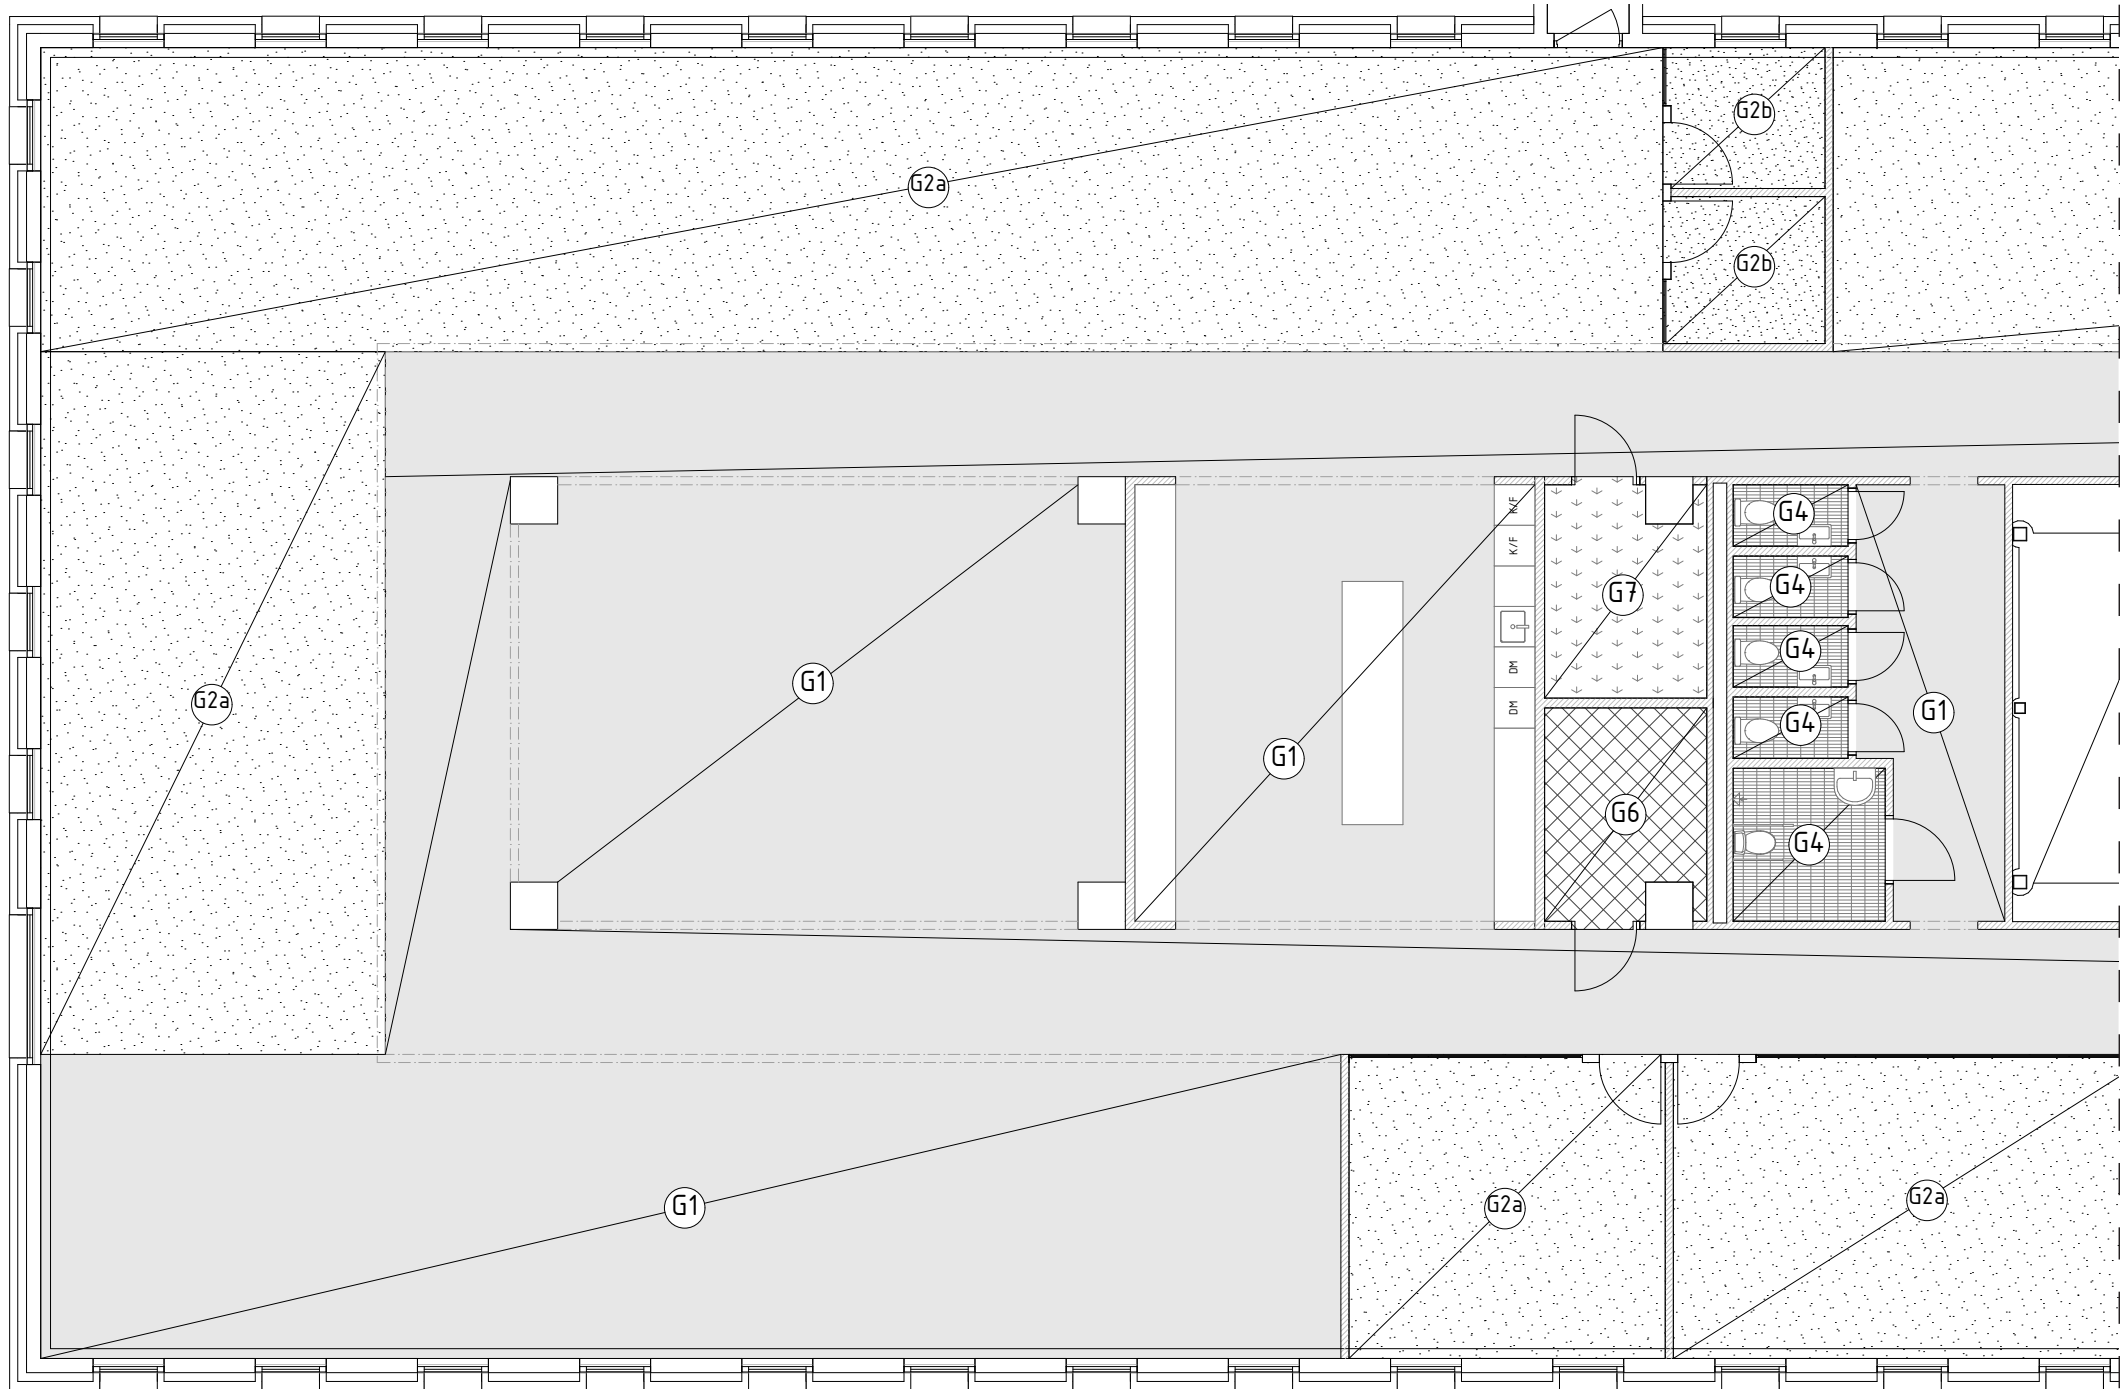

fragment of typical office floor plan

- G1 CONCRETE**
existing concrete slab levelled and sealed
- G2a CARPET**
EGE EPOCA RUSTIC
ECOTRUST 083271048
carpet in open office and meeting rooms
- G2b CARPET**
OGEORG ULSTER
carpet in small meeting rooms
- G4 TILES**
CERAMICA VOGUE 158 IN FERRO
ceramic tiles in wcs

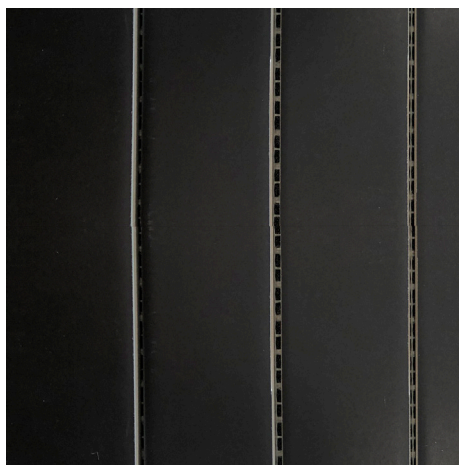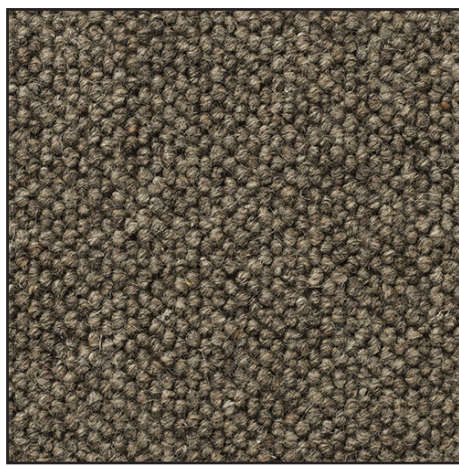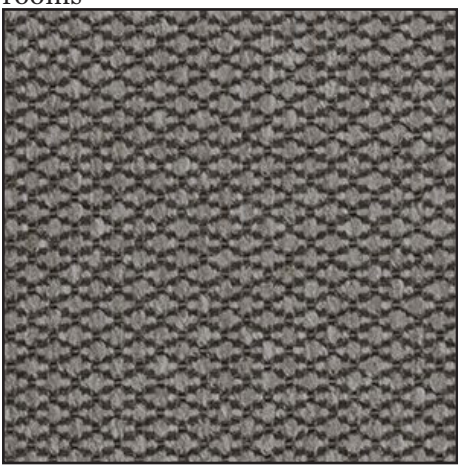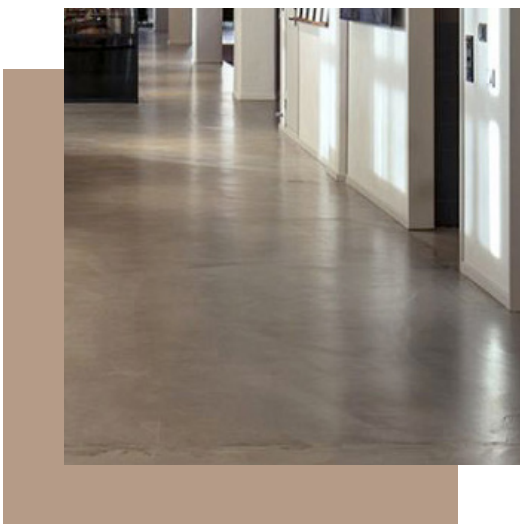


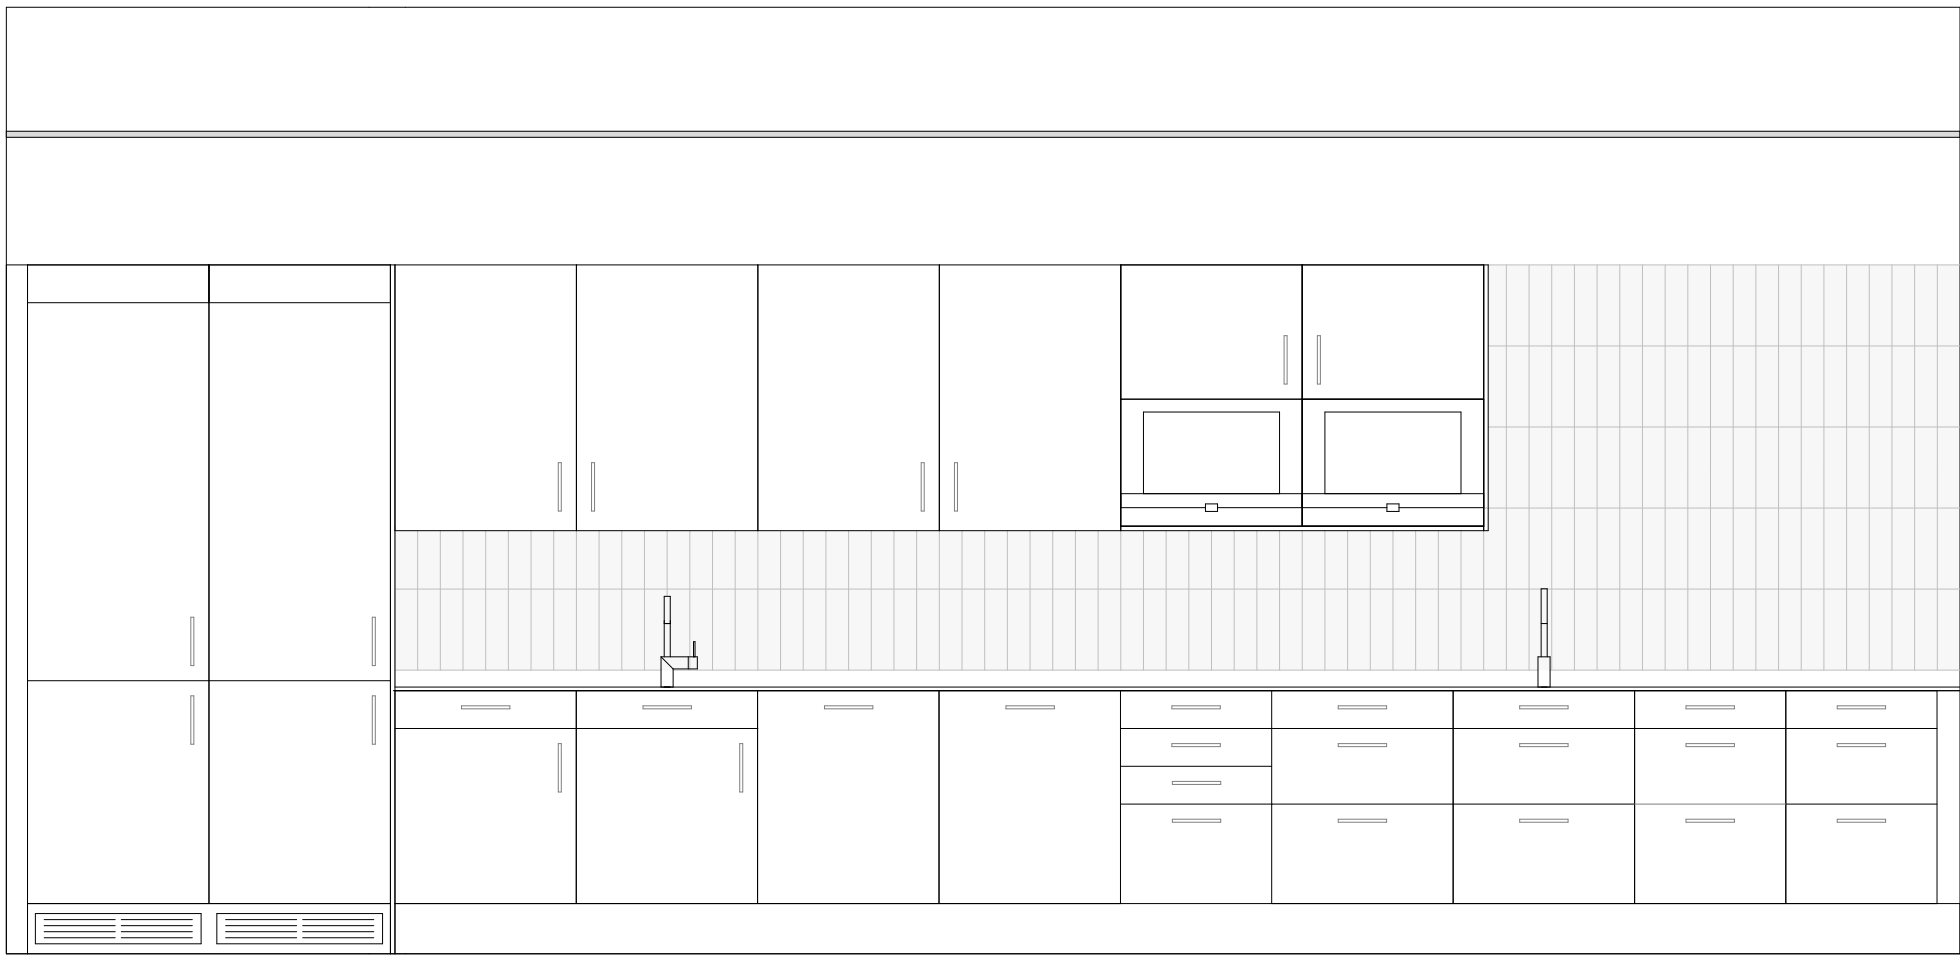

G1 FLOOR
existing concrete slab levelled and sealed




U1 CEILING
ECOPHON MASTER KANT E, volcanic ash (NCS S 2002-Y)

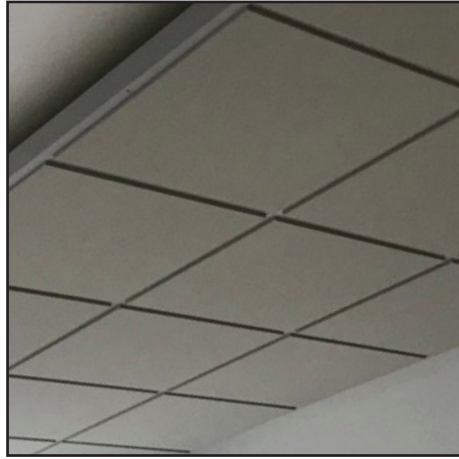

WALLS
glossy tiles
QUINTESENZA CROMIA BEIGE 3 65 x 265mm



LIGHTING
lighting grid with dark metal structure

 

KITCHEN COUNTER TOP
HI-MACS acrylic stone 12 mm (steel grey)



KITCHEN CABINETS
MARBODAL ARKITEKT PLUS KITCHEN (beige color)




ACCESSORIES




FAUCET
MORA MMIX K7




WINDOW SILL
custom made structure around heating system with incorporated power/ data.

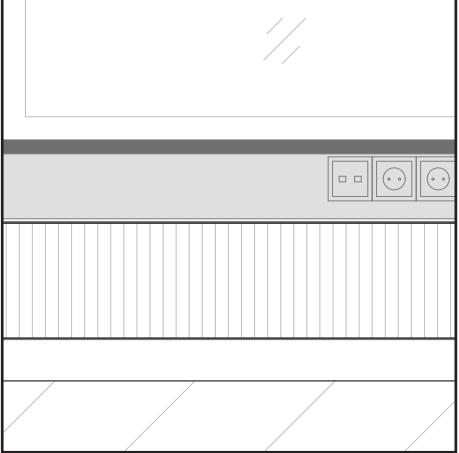


POWER PLUGS

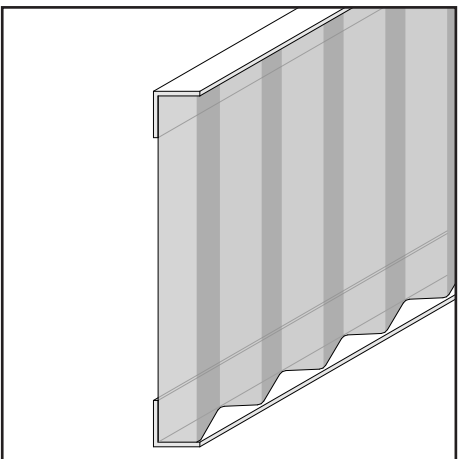


STRUCTURE
custom made structure around heating system with incorporated power/ data.

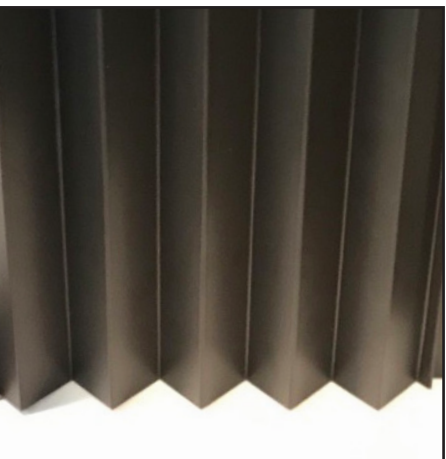


CLADDING
Radiator cladding in dark grey lacquered bent metal in zigzag pattern.

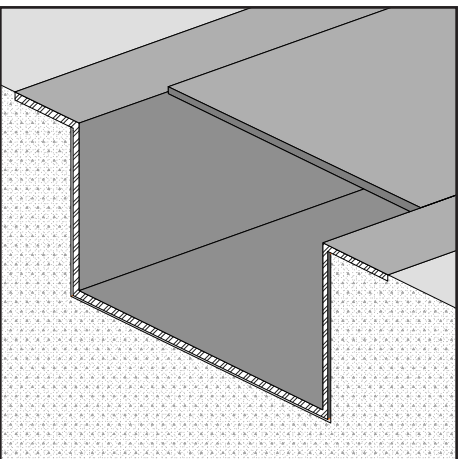


FLOOR CABLE SYSTEM
Floor cable system with rectangular steel lined casing.

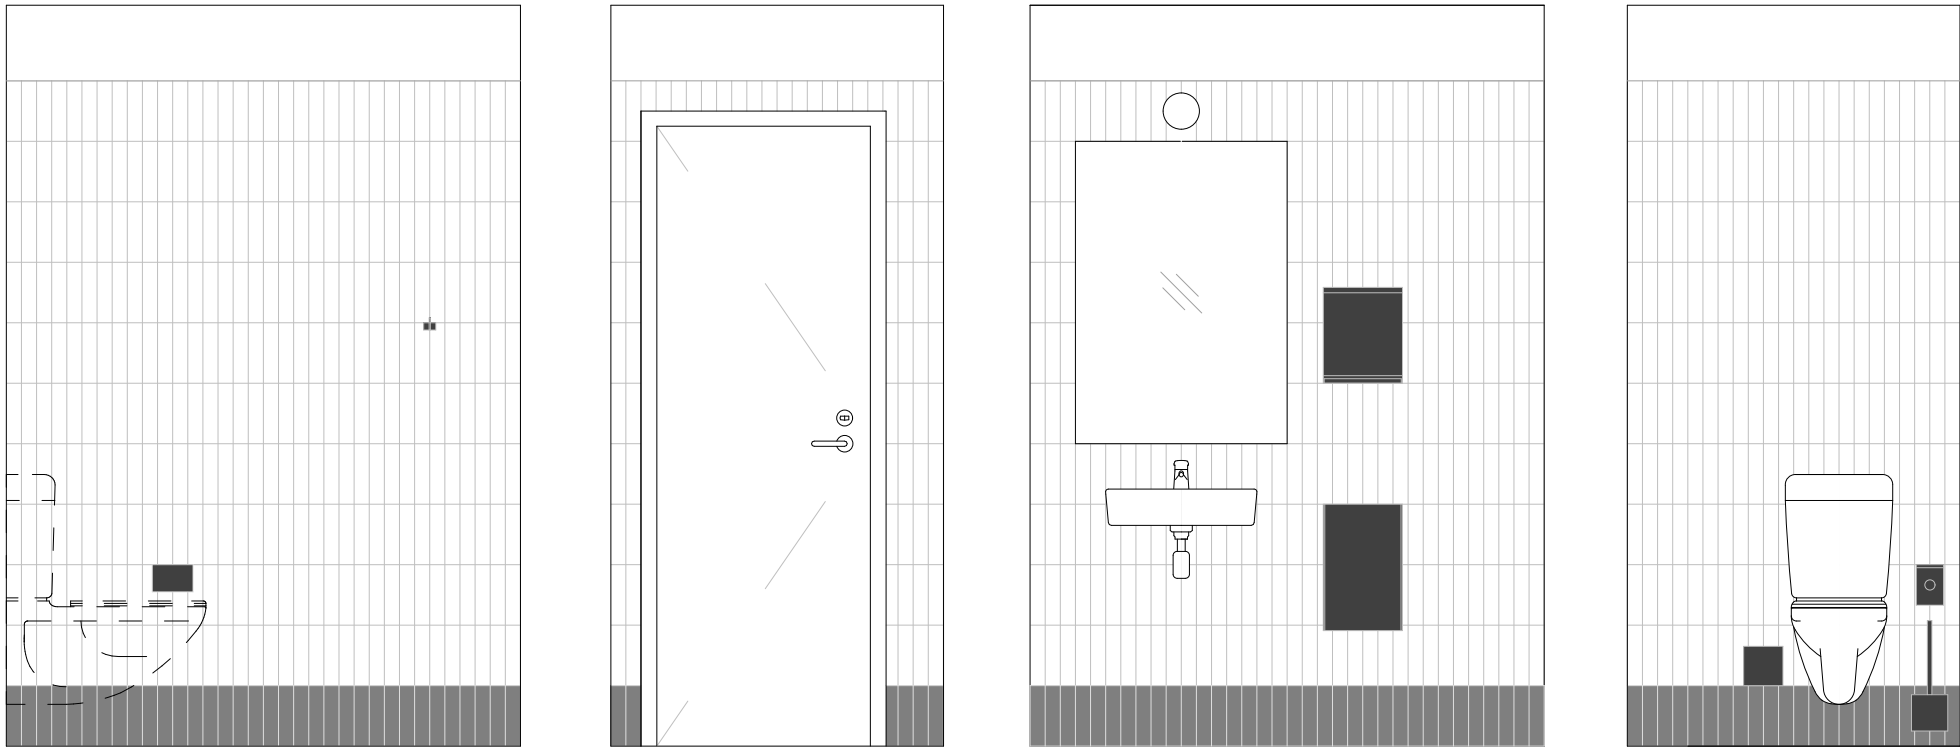

TILES
walls - glossy CERAMICA VOGUE 158 TR SETA (beige)
floor and plinth - matt CERAMICA VOGUE 158 IN FERRO (dark grey)

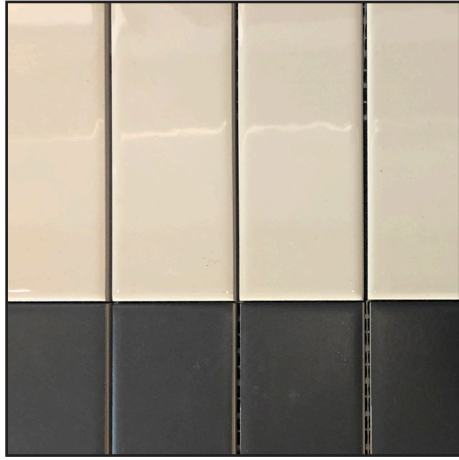

PAINTED WALL
painted in white colour
NCS S 0500-N

 

LIGHTING
Lighting above mirror
IFÖ ELECTRIC CLASSIC GLOB, black



LIGHTING
Lighting in the ceiling
CARDI DARK NIGHT S, black



SINK
IFÖ RENOVA PLAN



TOILET
IFÖ SPIRA 6293



ACCESSORIES
SLITS



ACCESSORIES
SLITS