


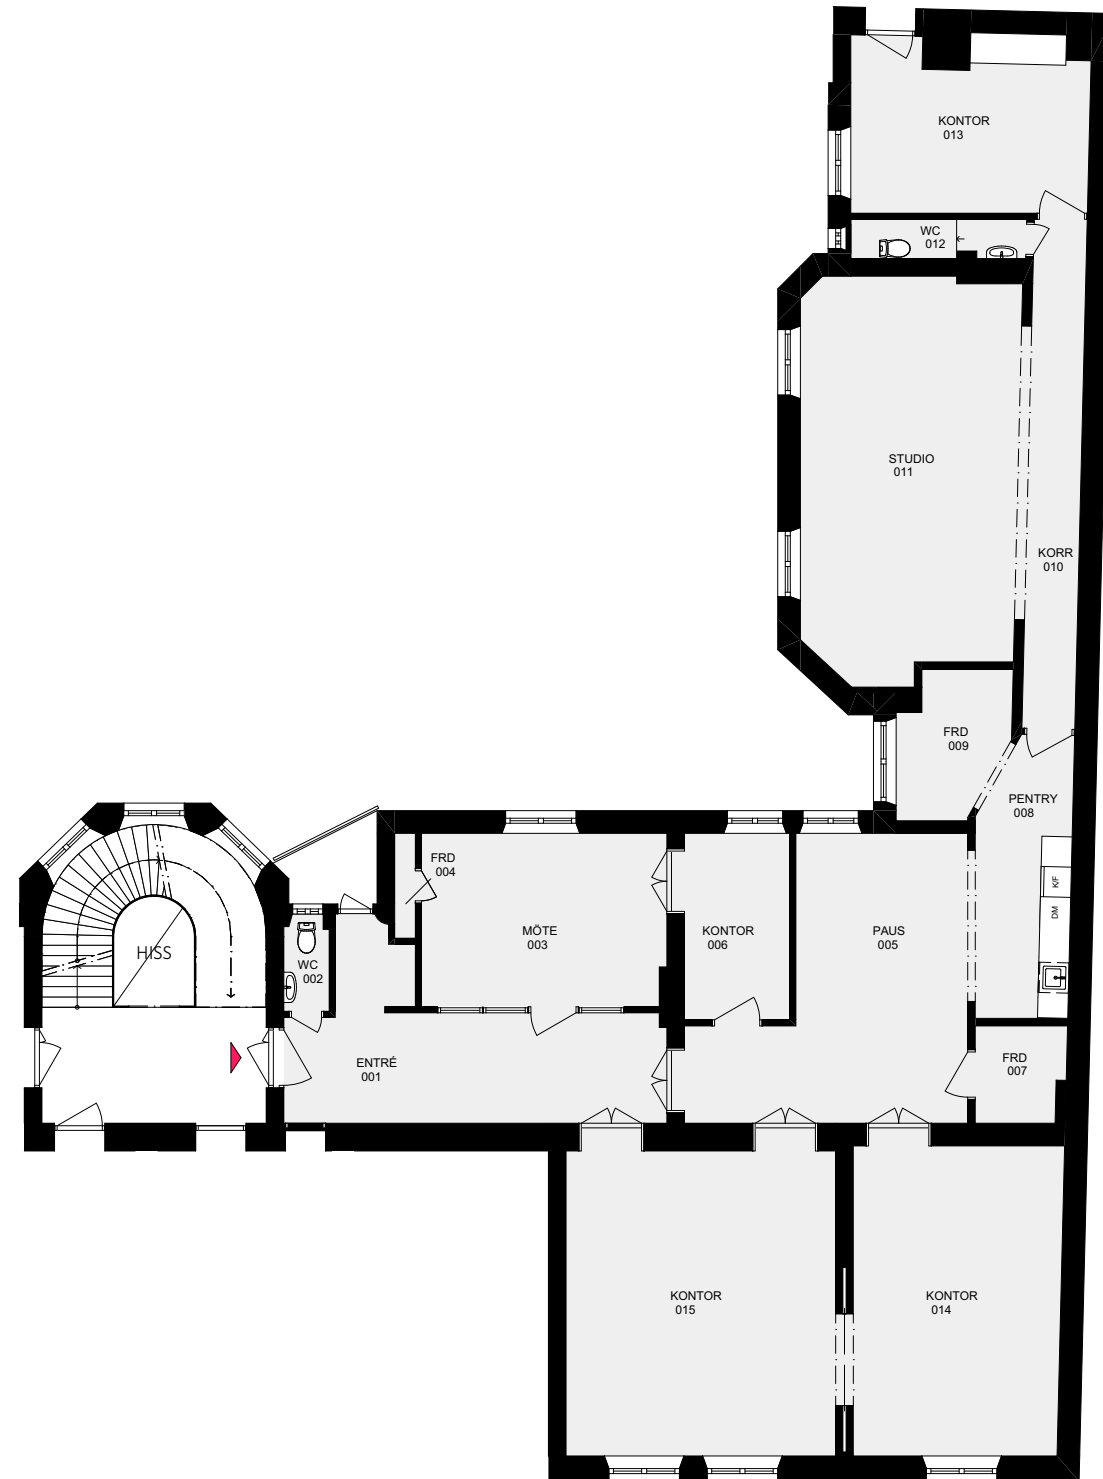

ÖVERSIKT LOKAL 5-321

KV. STYRMANNEN 34 - DEL AV VÅNING 5 (3 tr) ~ 224 m²

SKISS SKALA 1:150 (A3) - 2026-05-11

0 1 2 3 4 5 6 7 8



Lindhés Advokatbyrå AB



H. SANDSTRÖM