



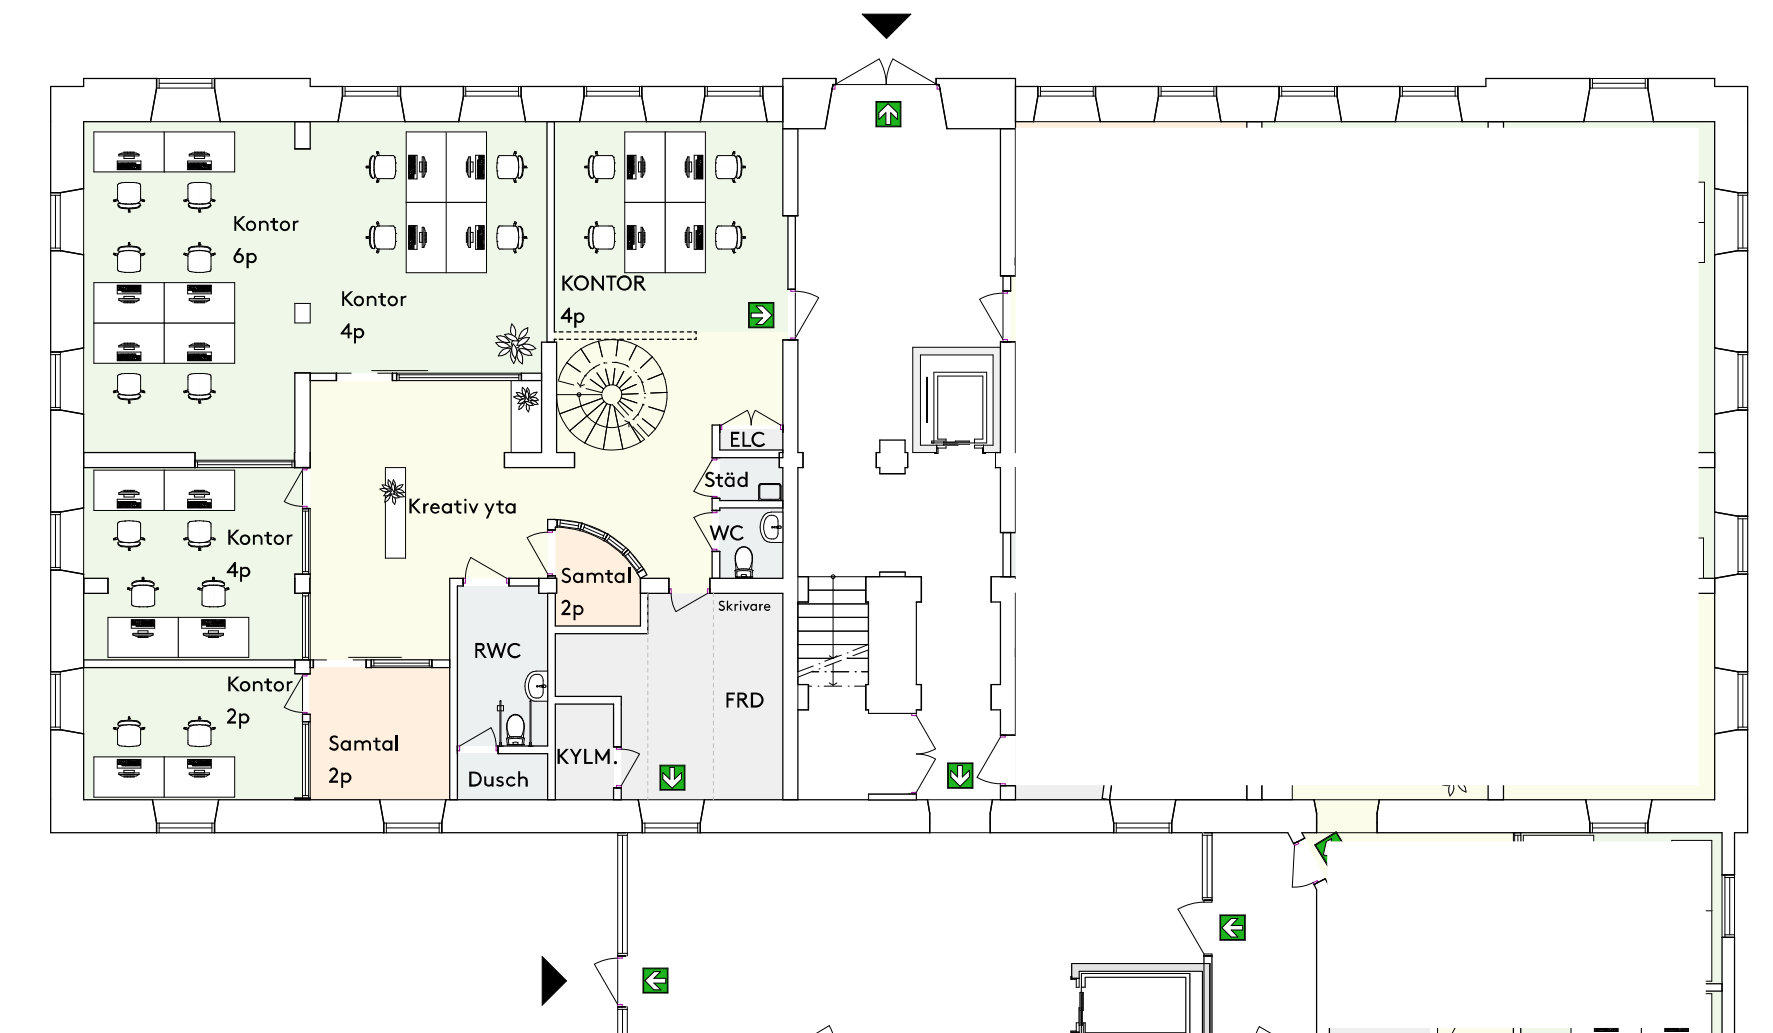

PLAN 1 del I, SKALA 1:100 (A3)

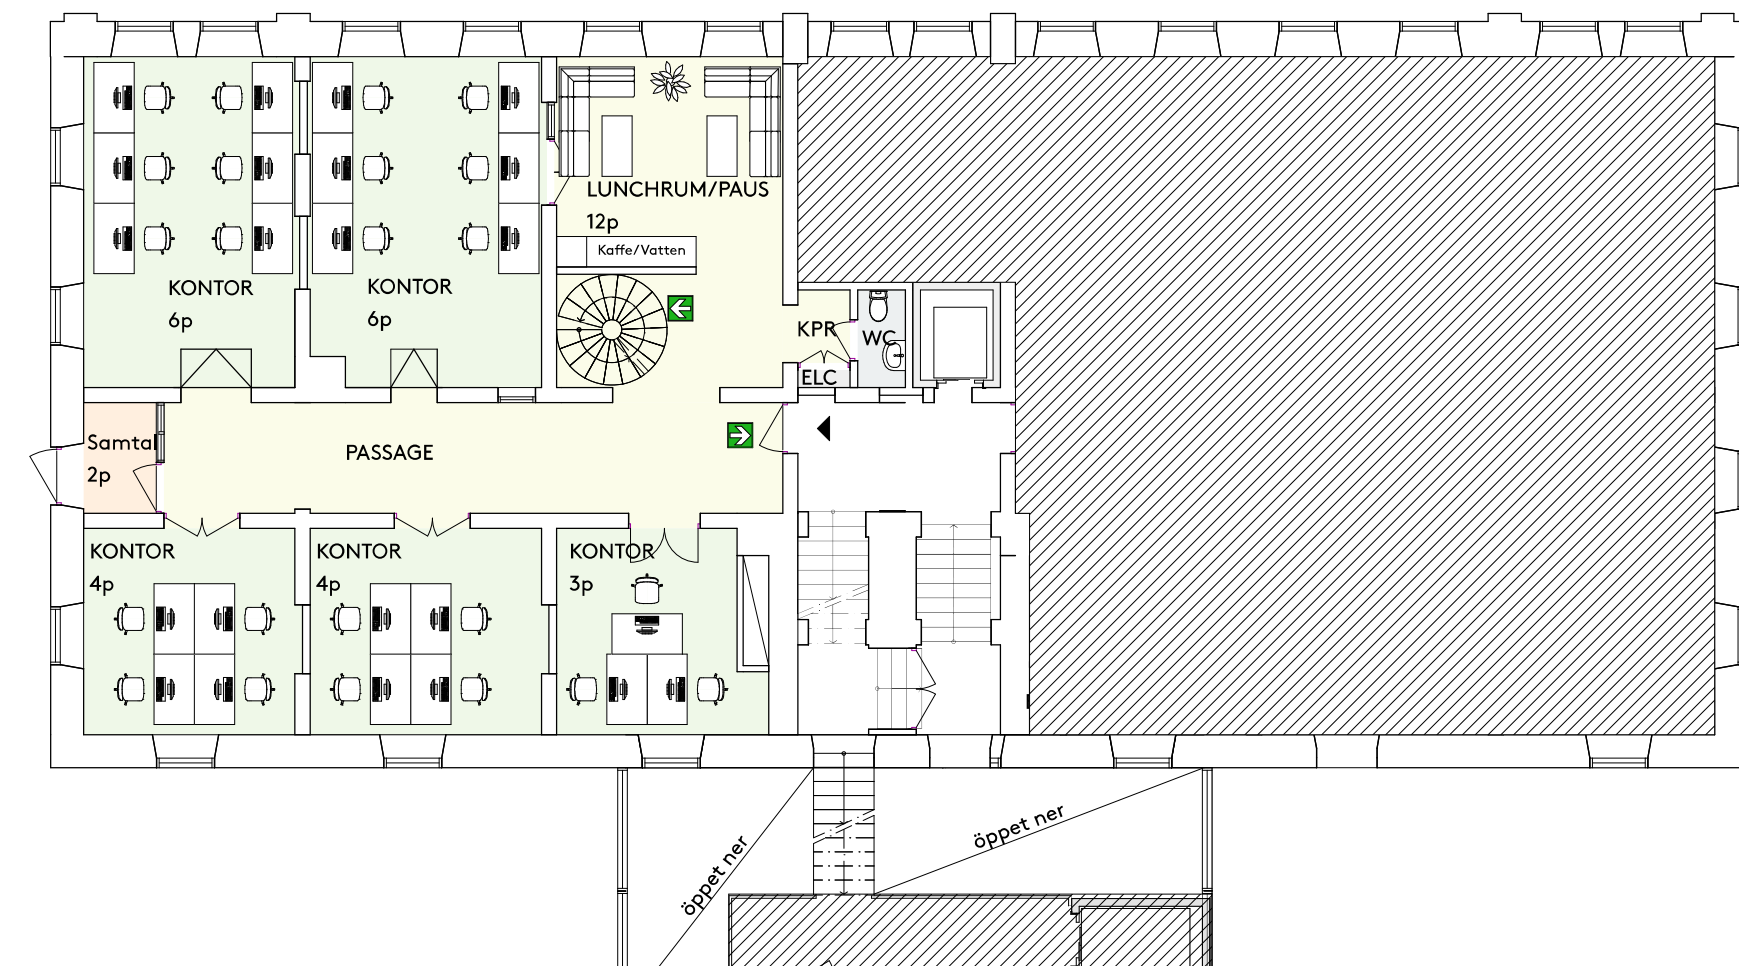

PLAN 2 del 1, SKALA 1:100 (A3)