




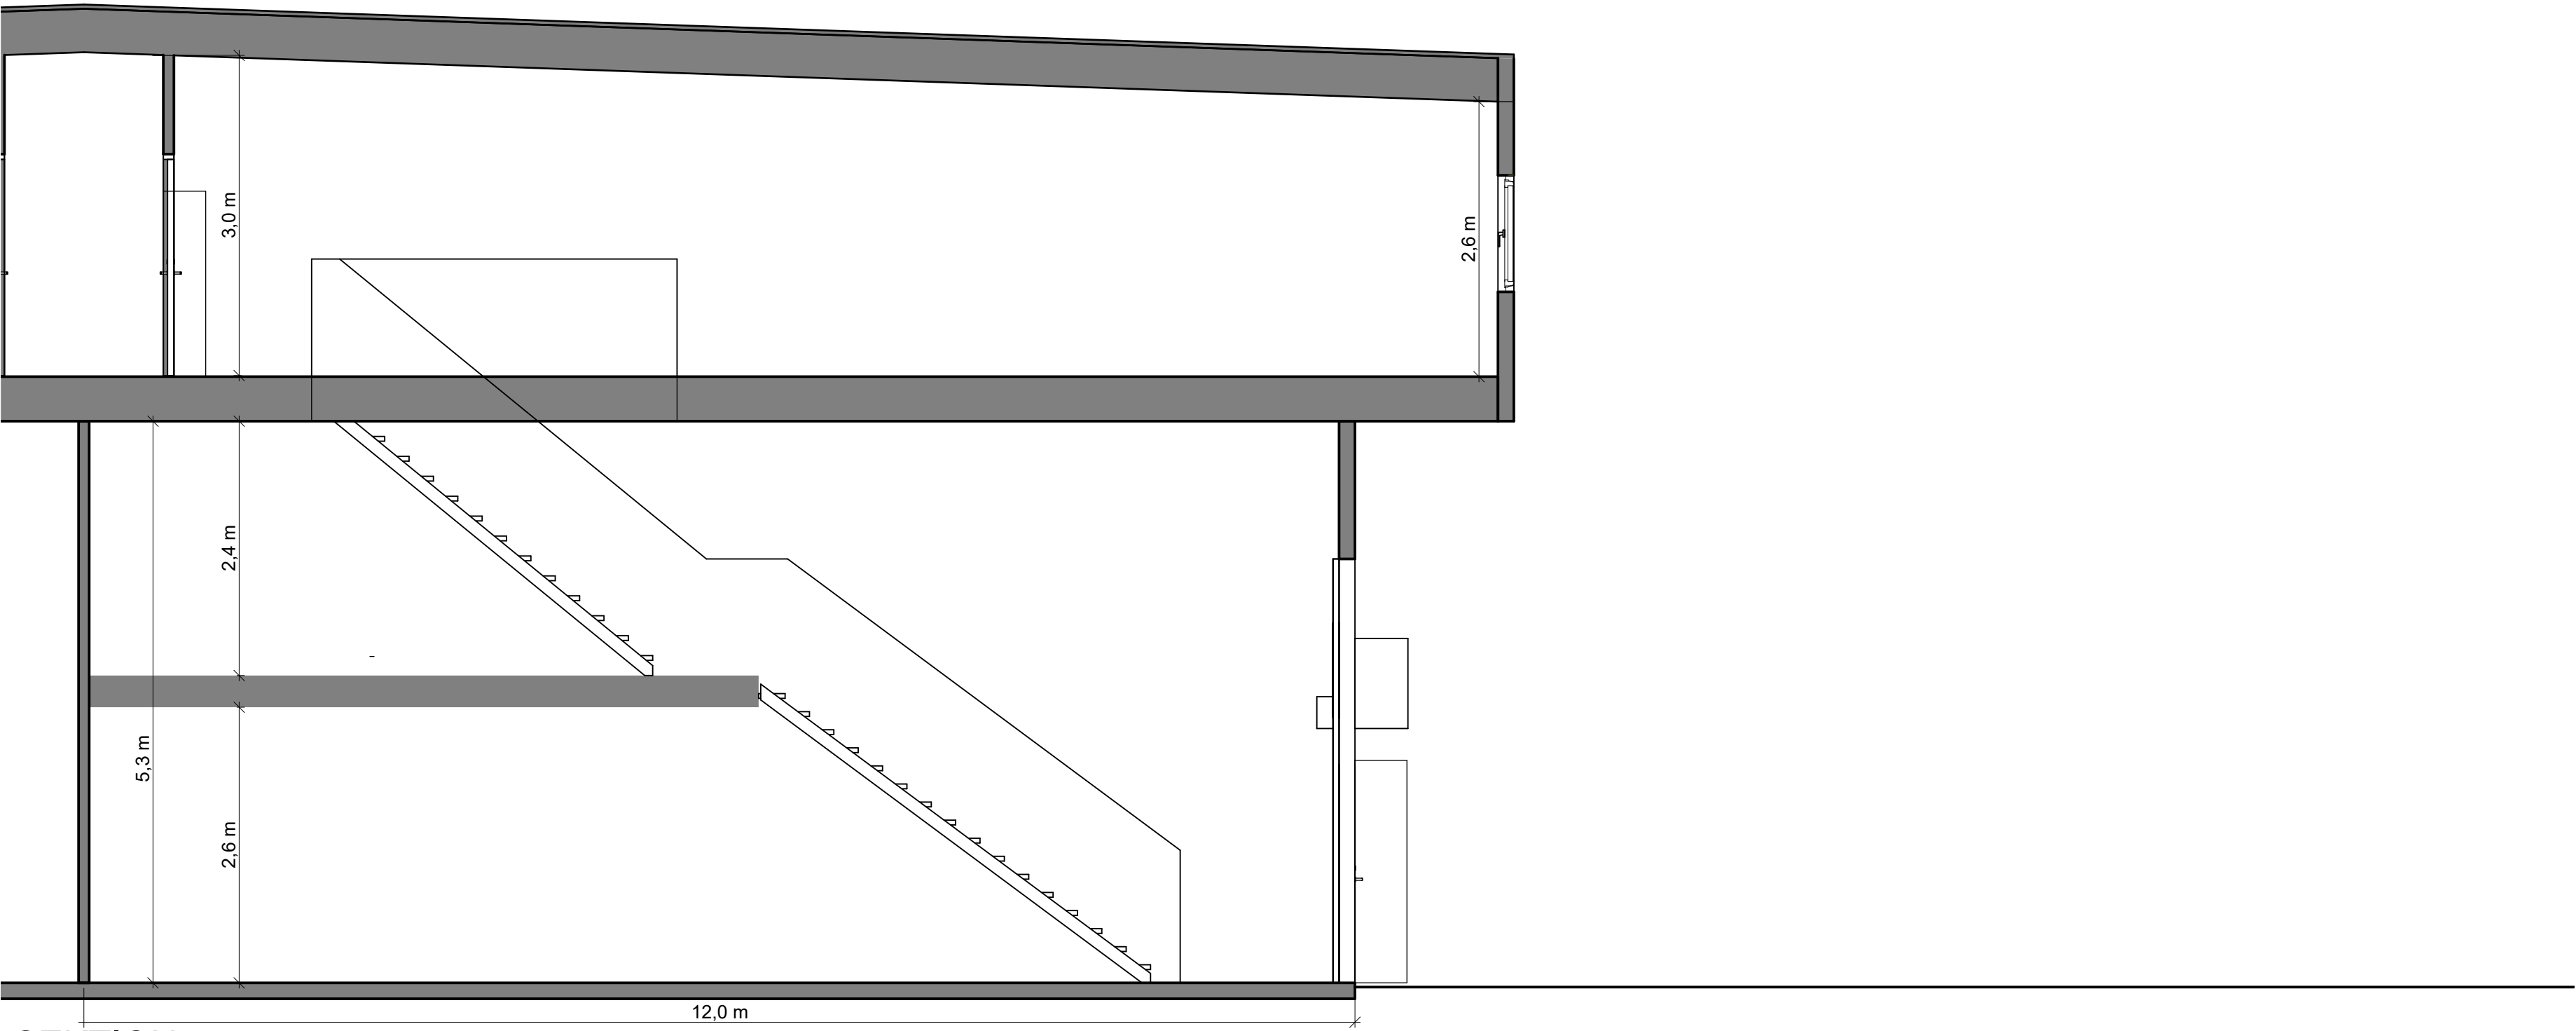


SEKTION

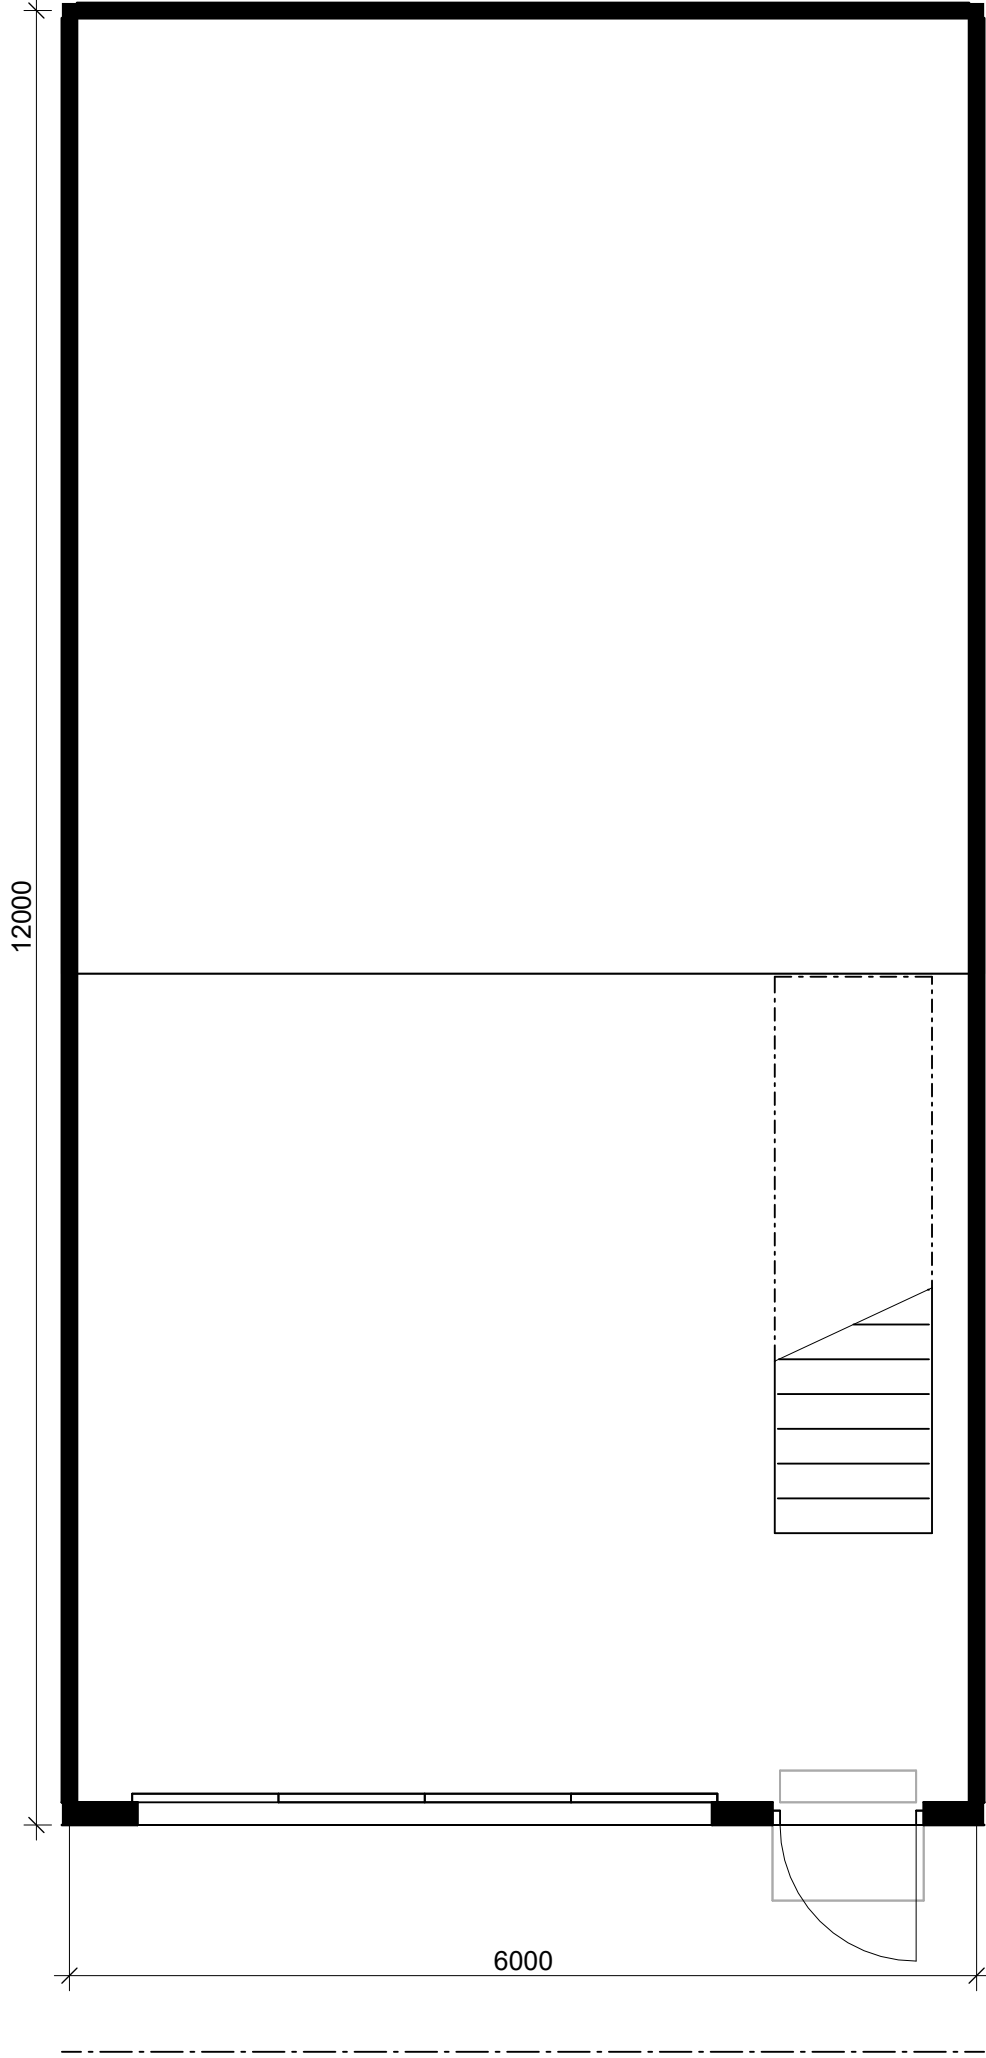

BOTTENPLAN

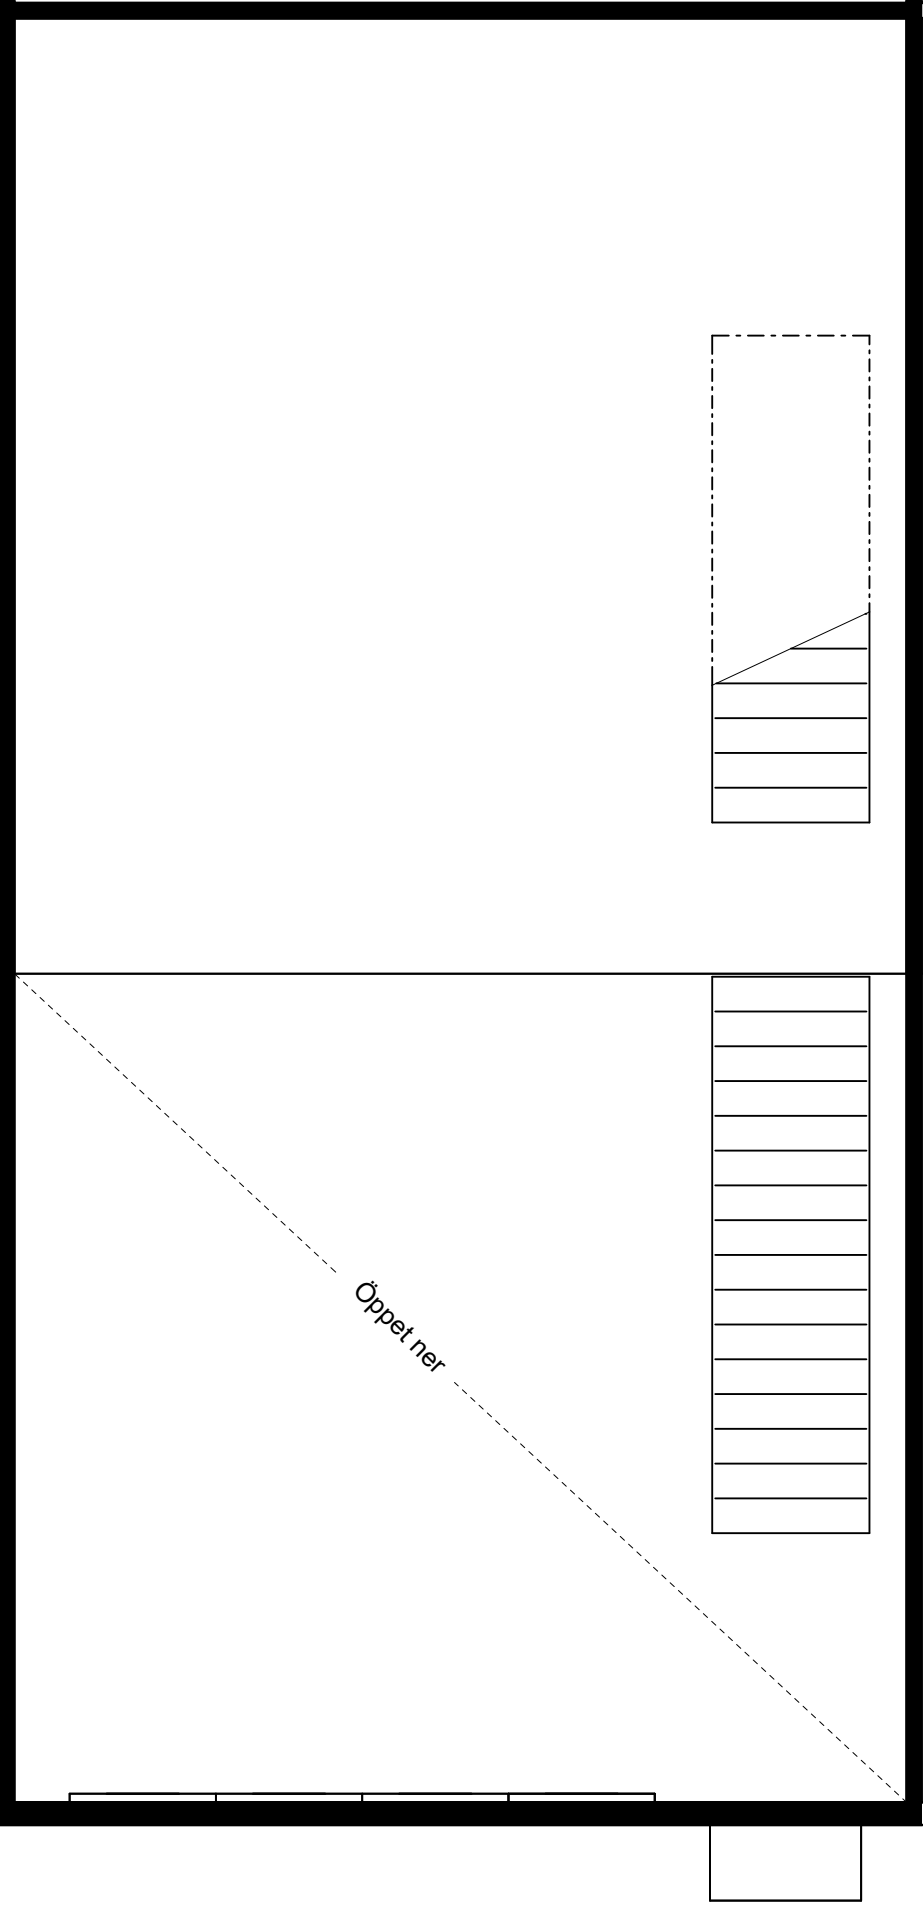

ENTRESOL
PLAN

 

PLAN 2